

PROJECT: 25-FLOORS OFFICE BUILDING

PROJECT INFORMATION

Project Type: Commercial – High-Rise Office Building

Building Configuration:Base Level + 25 Floor

Contact:

BUILDING SUMMARY

Building Type:Commercial High-Rise Office Building

Configuration:Base Level + 25 Floors

Primary Functional Areas:

- Open Office Workspaces
- Conference & Meeting Rooms
- Collaboration Areas
- Pantry & Breakout Spaces
- Toilets & Service Areas
- Vertical Circulation (Elevators & Staircases)

Level of Detail:LOD 300


Model Purpose: Design Coordination & BIM Visualization

SHEET INDEX	
SHEET NO	SHEET NAME
A101	COVER SHEET
A102	BASE LEVEL
A103	TYPICAL FLOOR PLAN
A104	TYPICAL ENLARGE PLAN
A105	3D VIEW OF BASE PLAN
A106	3D VIEW OF 1ST LEVEL PLAN
A107	3D VIEW OF TYPICAL LEVEL PLAN
A108	BUILDING SECTIONAL VIEW
A109	BUILDING NORTH ELEVATION
A110	3D VIEW OF 25 FLOORS OFFICE BUILDING

PROJECT DESCRIPTION

Jussrite Drafting & Design executed a fully coordinated 25-floor commercial office building using Autodesk Revit and Navisworks, integrating architectural and structural disciplines within a unified BIM workflow.

The objective of this project was to deliver a parametric, high-accuracy, build-ready 3D BIM model that enhances design coordination, visualization, and documentation quality across all project stages — from concept development to construction-ready outputs.

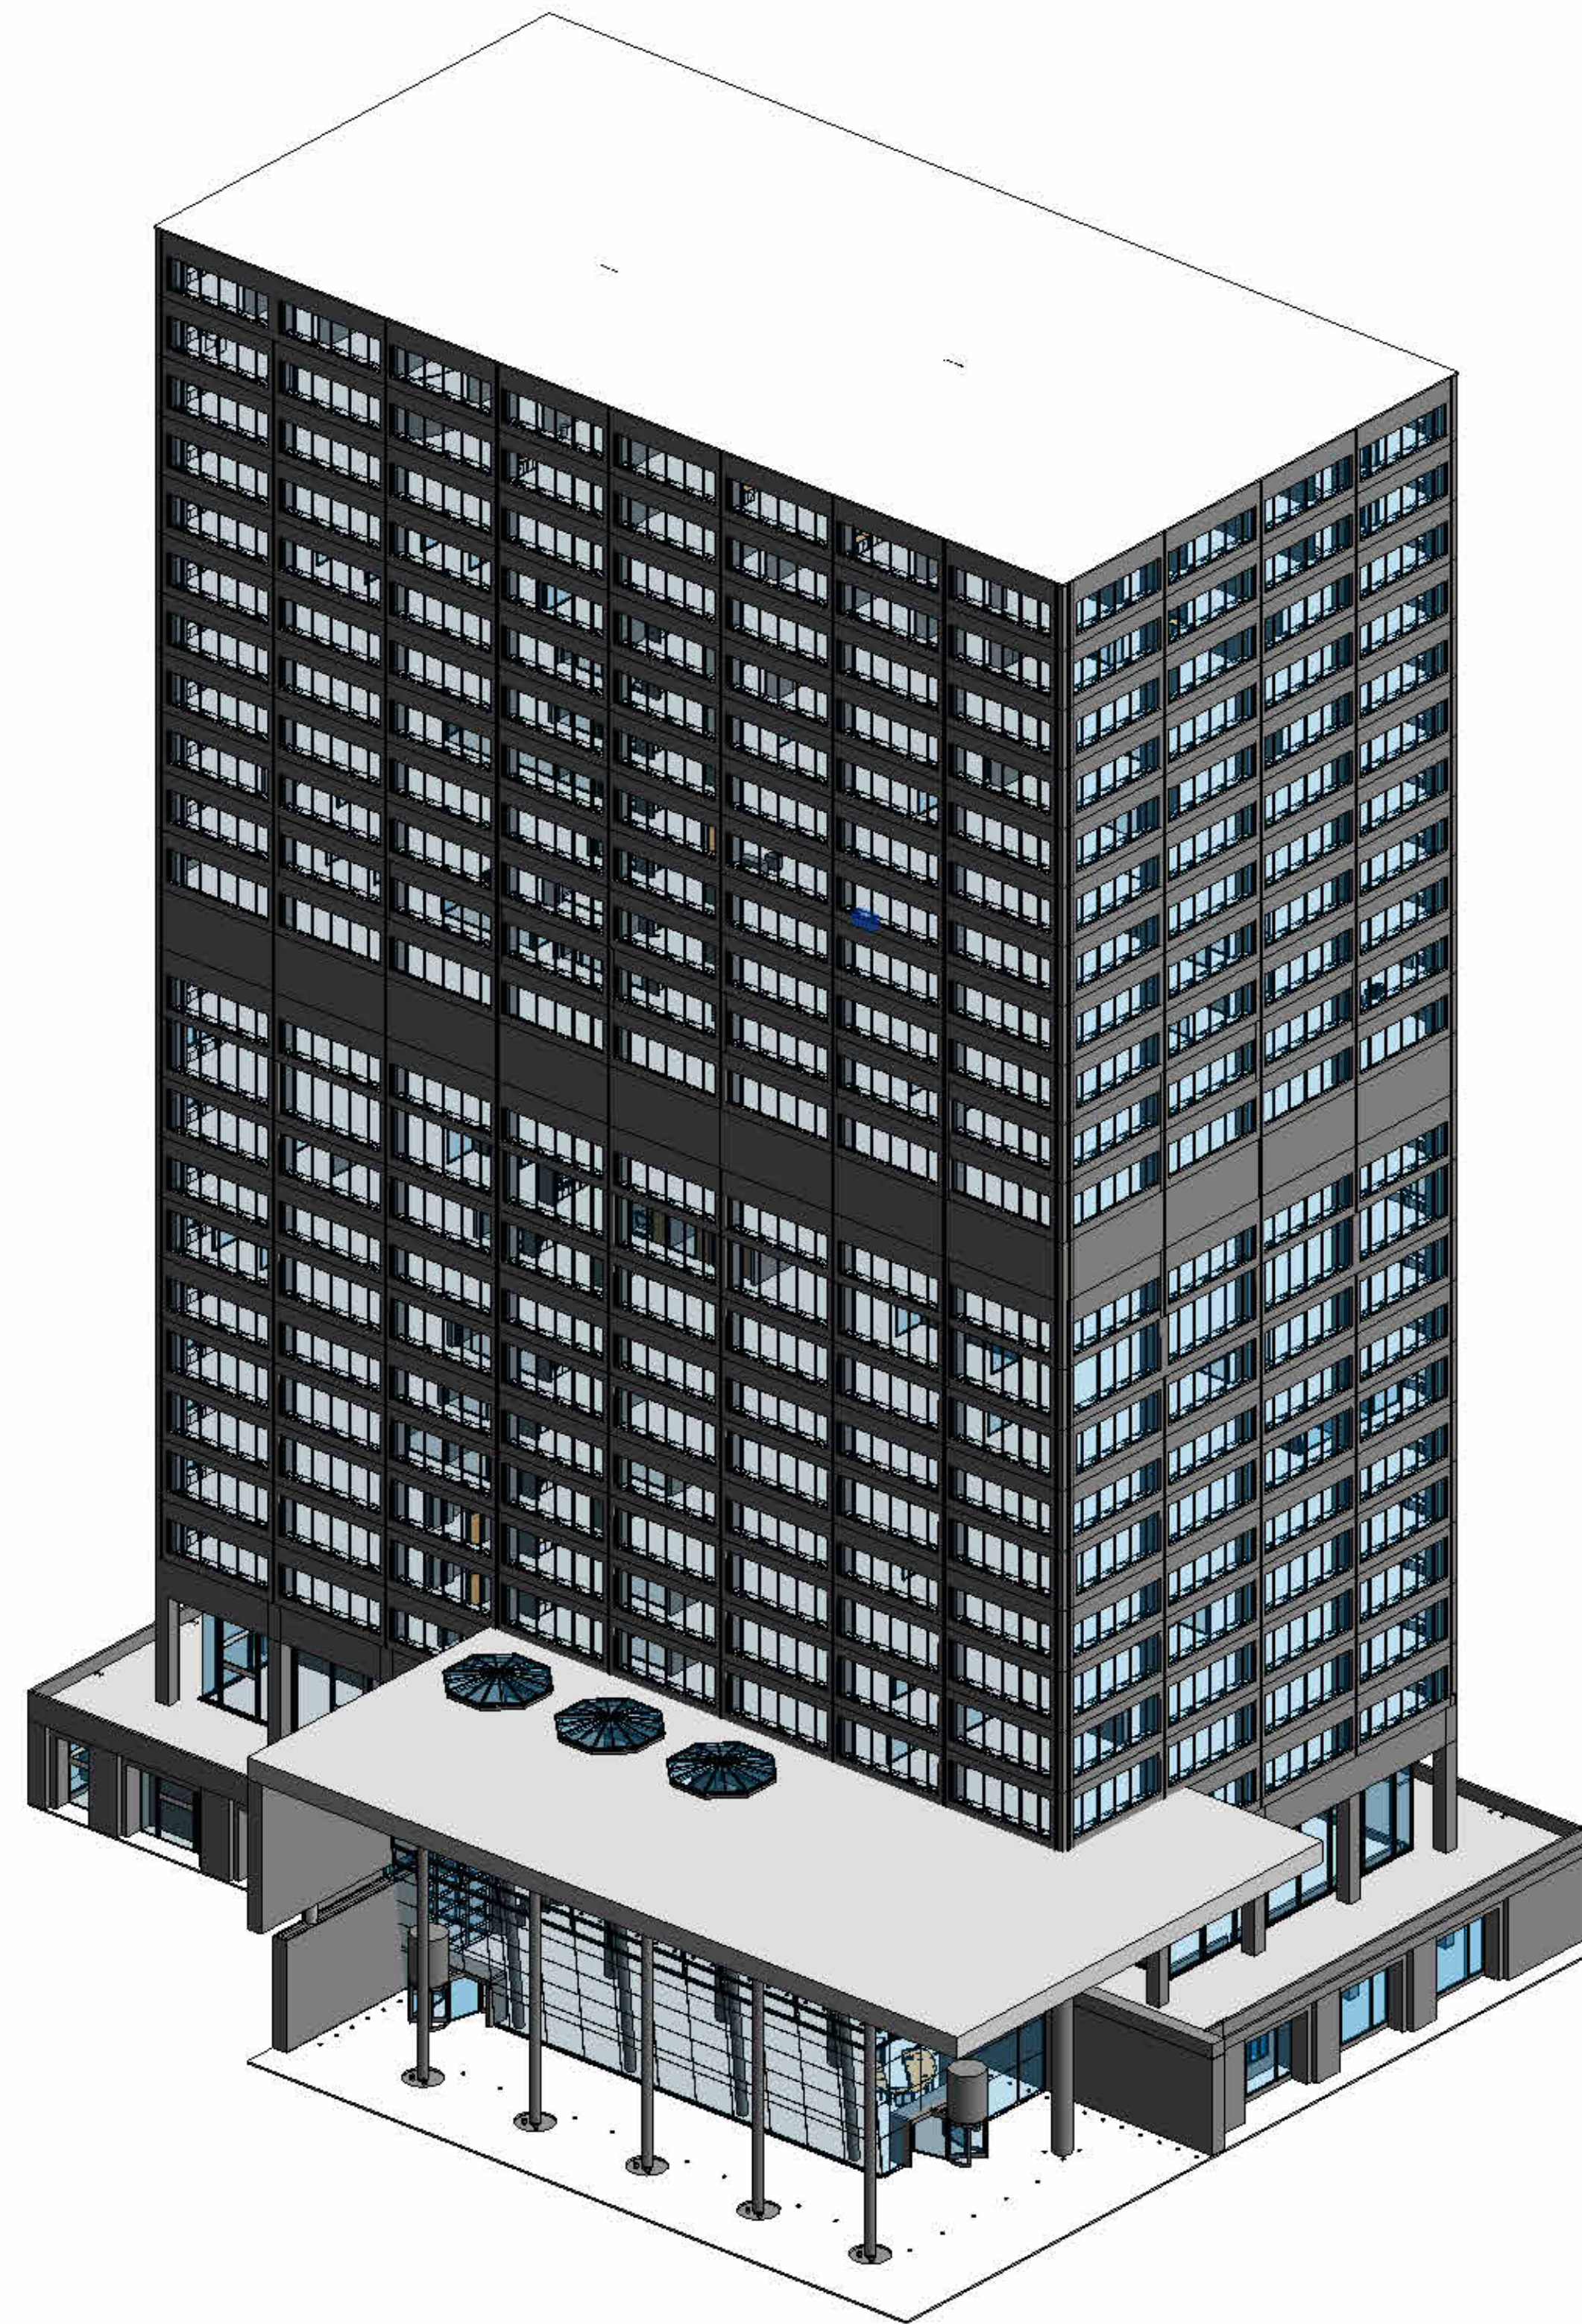

**BIM Solutions for Architecture, Structure, Interior
Design, and Scan-to-BIM**

GENERAL NOTES:

[illegible]

25-FLOORS OFFICE BUILDING

COVER SHEET

Project number	Project Number
Date	Issue Date
Drawn by	Author
Checked by	Checker

A101


Scale 1 : 40

[illegible]

BASE LEVEL

Checked by	Checker
------------	---------

Scale

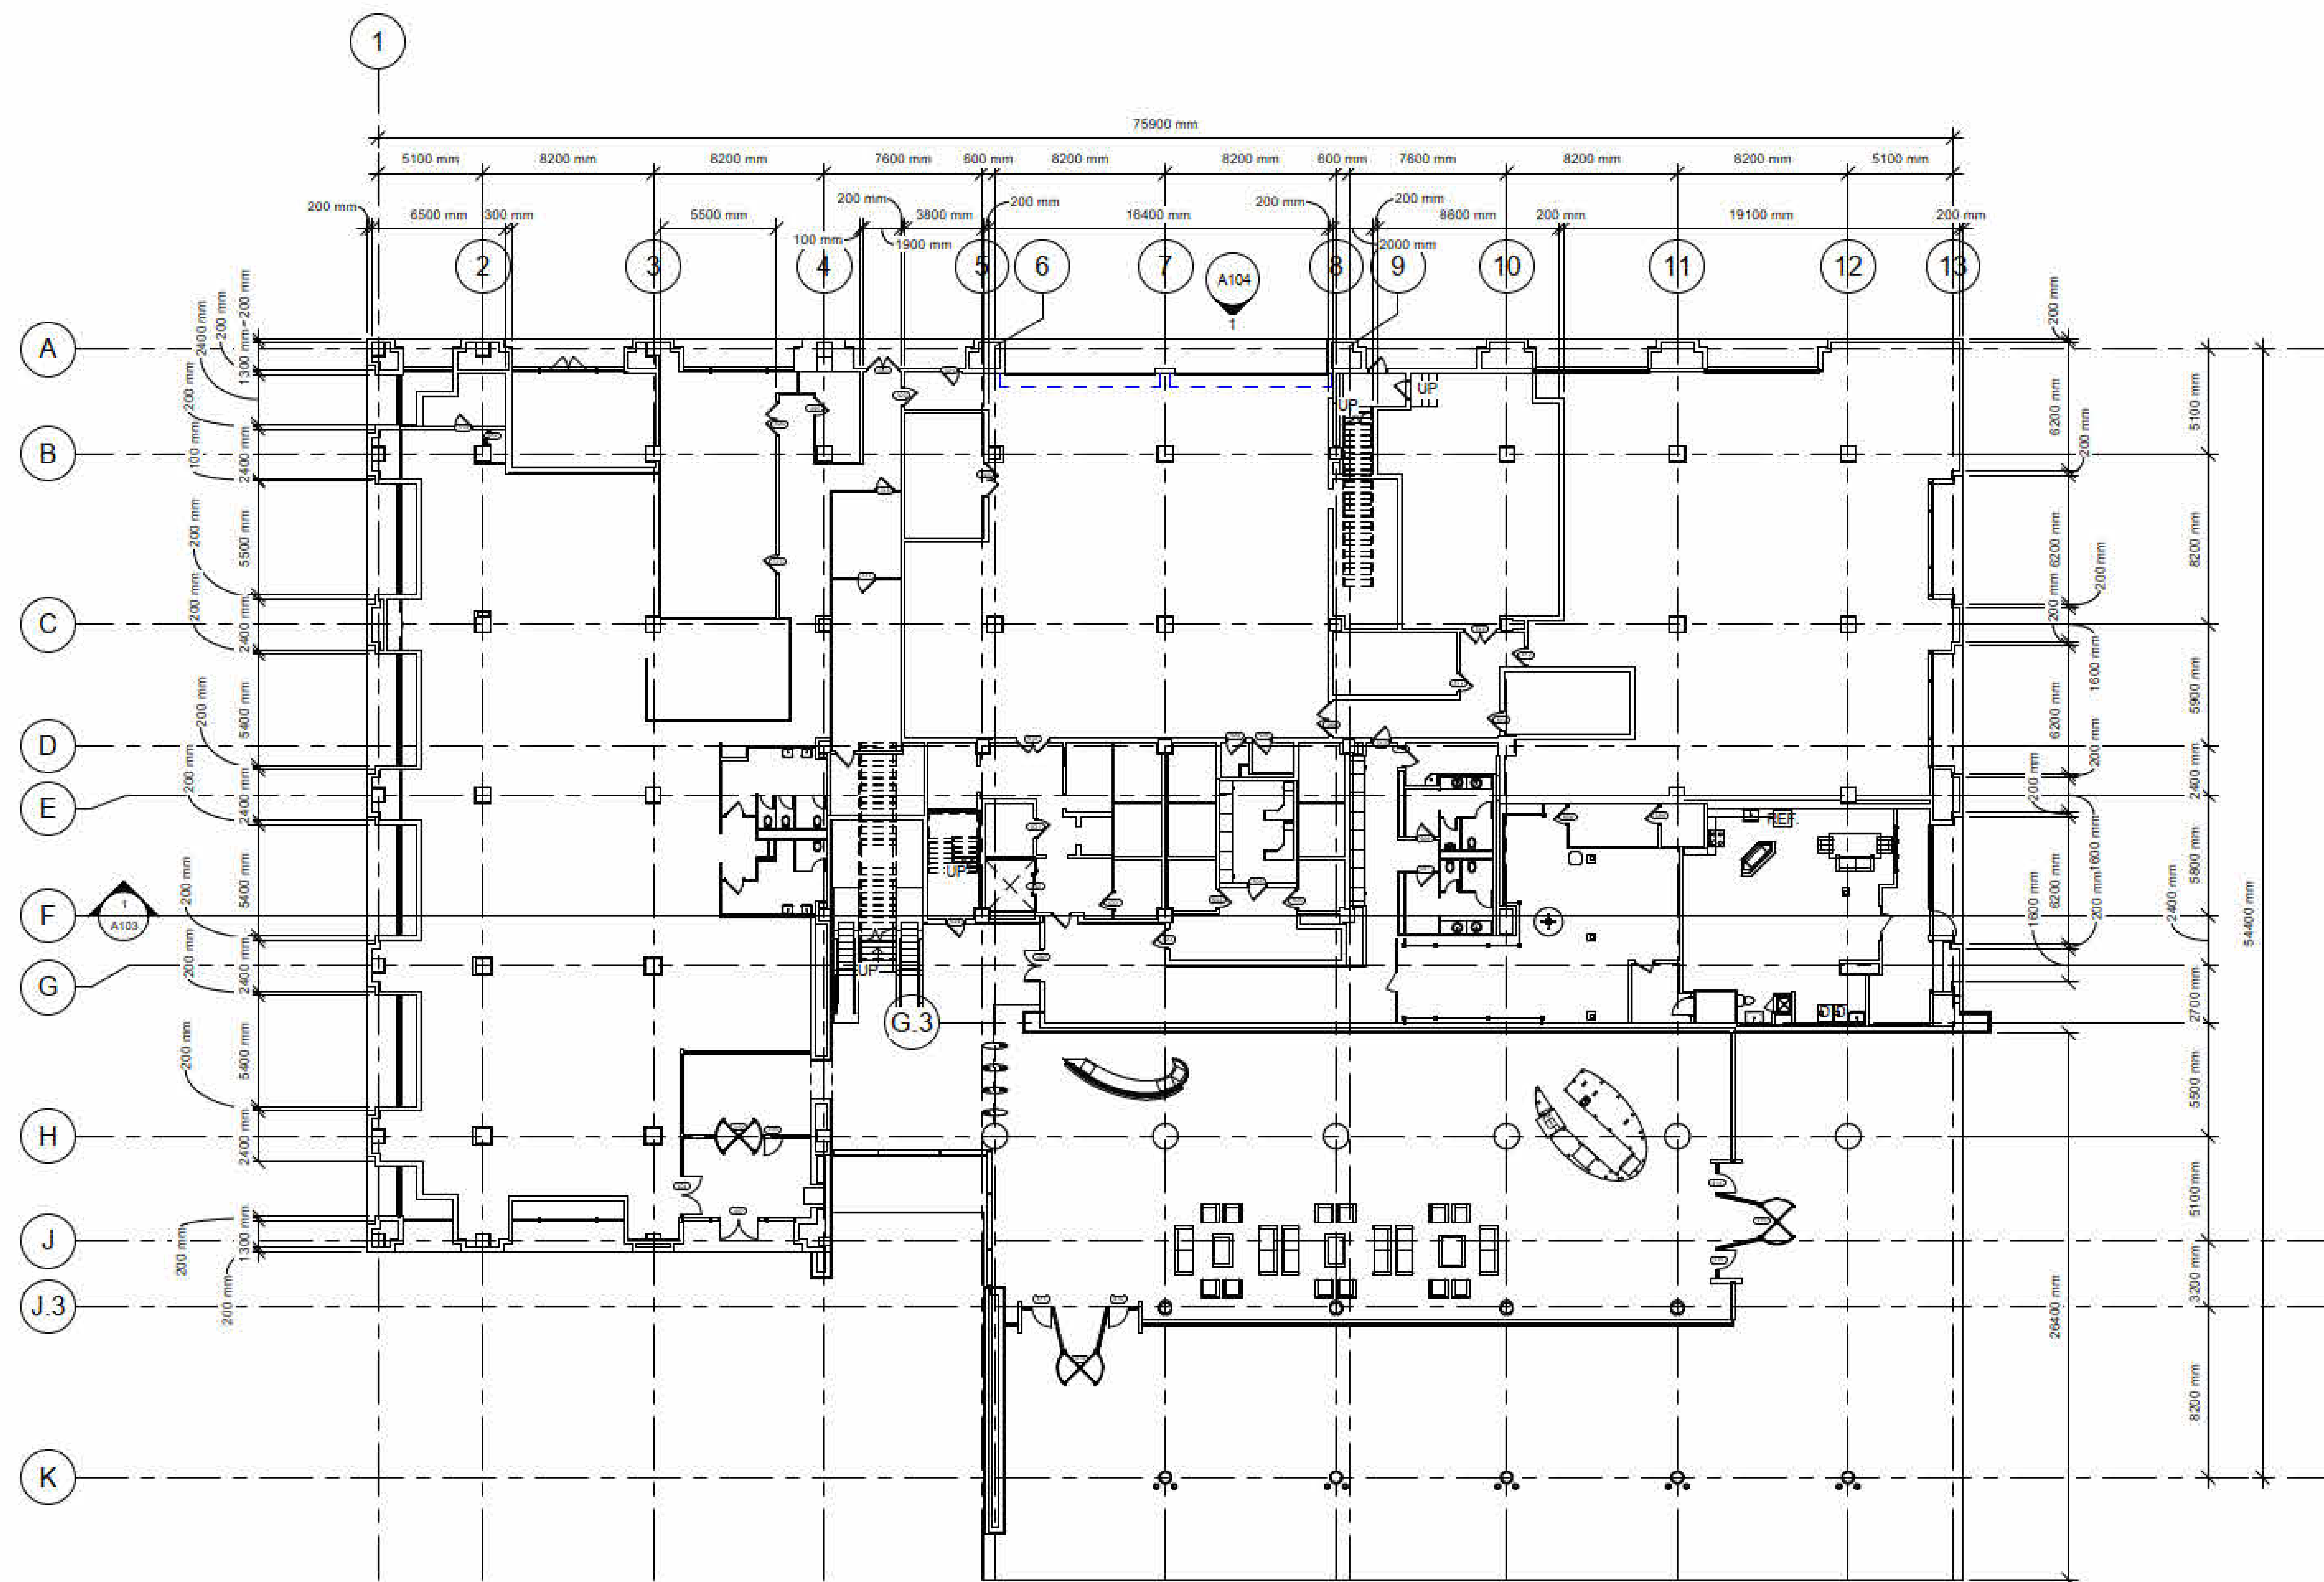

1 Base Level
1 : 200

[illegible]

TYPICAL FLOOR PLAN

Project number	Project Number
----------------	----------------


Date	Issue Date
------	------------

Drawn by	Author
----------	--------

Checked by	Checker
------------	---------

A103

Scale

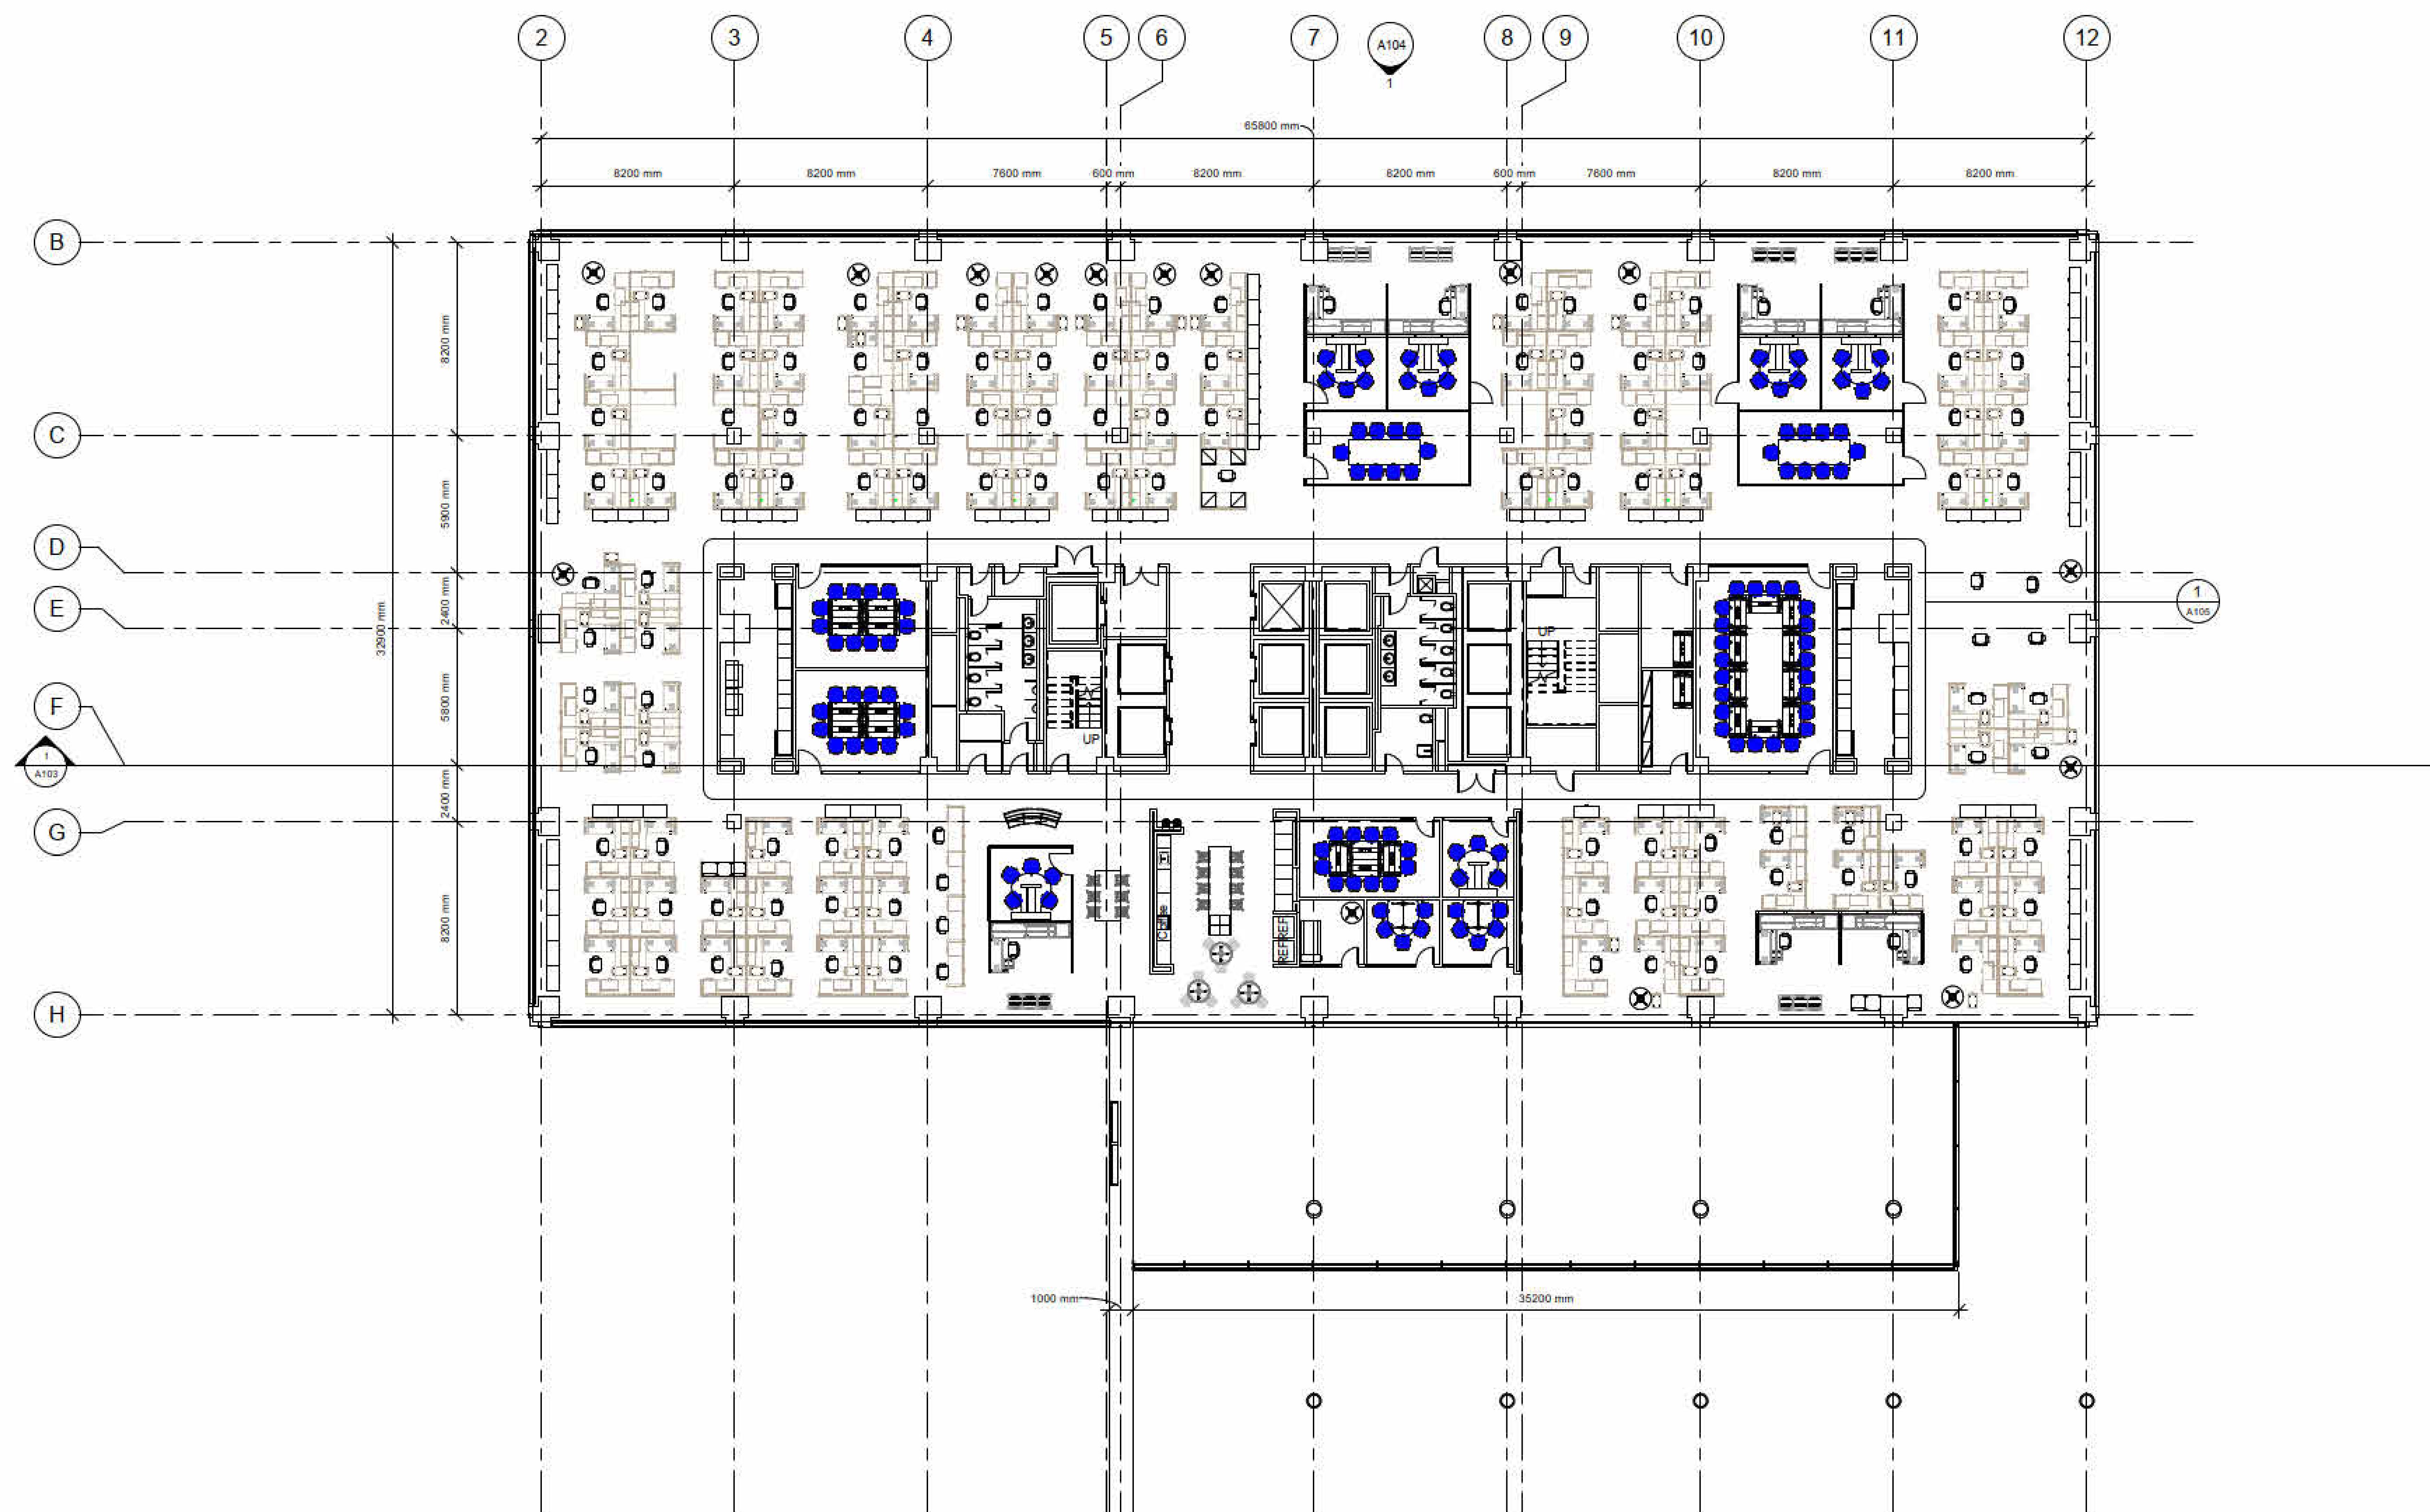


1 TYPICAL LEVEL FLOOR PLAN
1 : 150

[illegible]

TYPICAL ENLARGE
PLAN

Project number	Project Number
Date	Issue Date
Drawn by	Author
Checked by	Checker

Scale

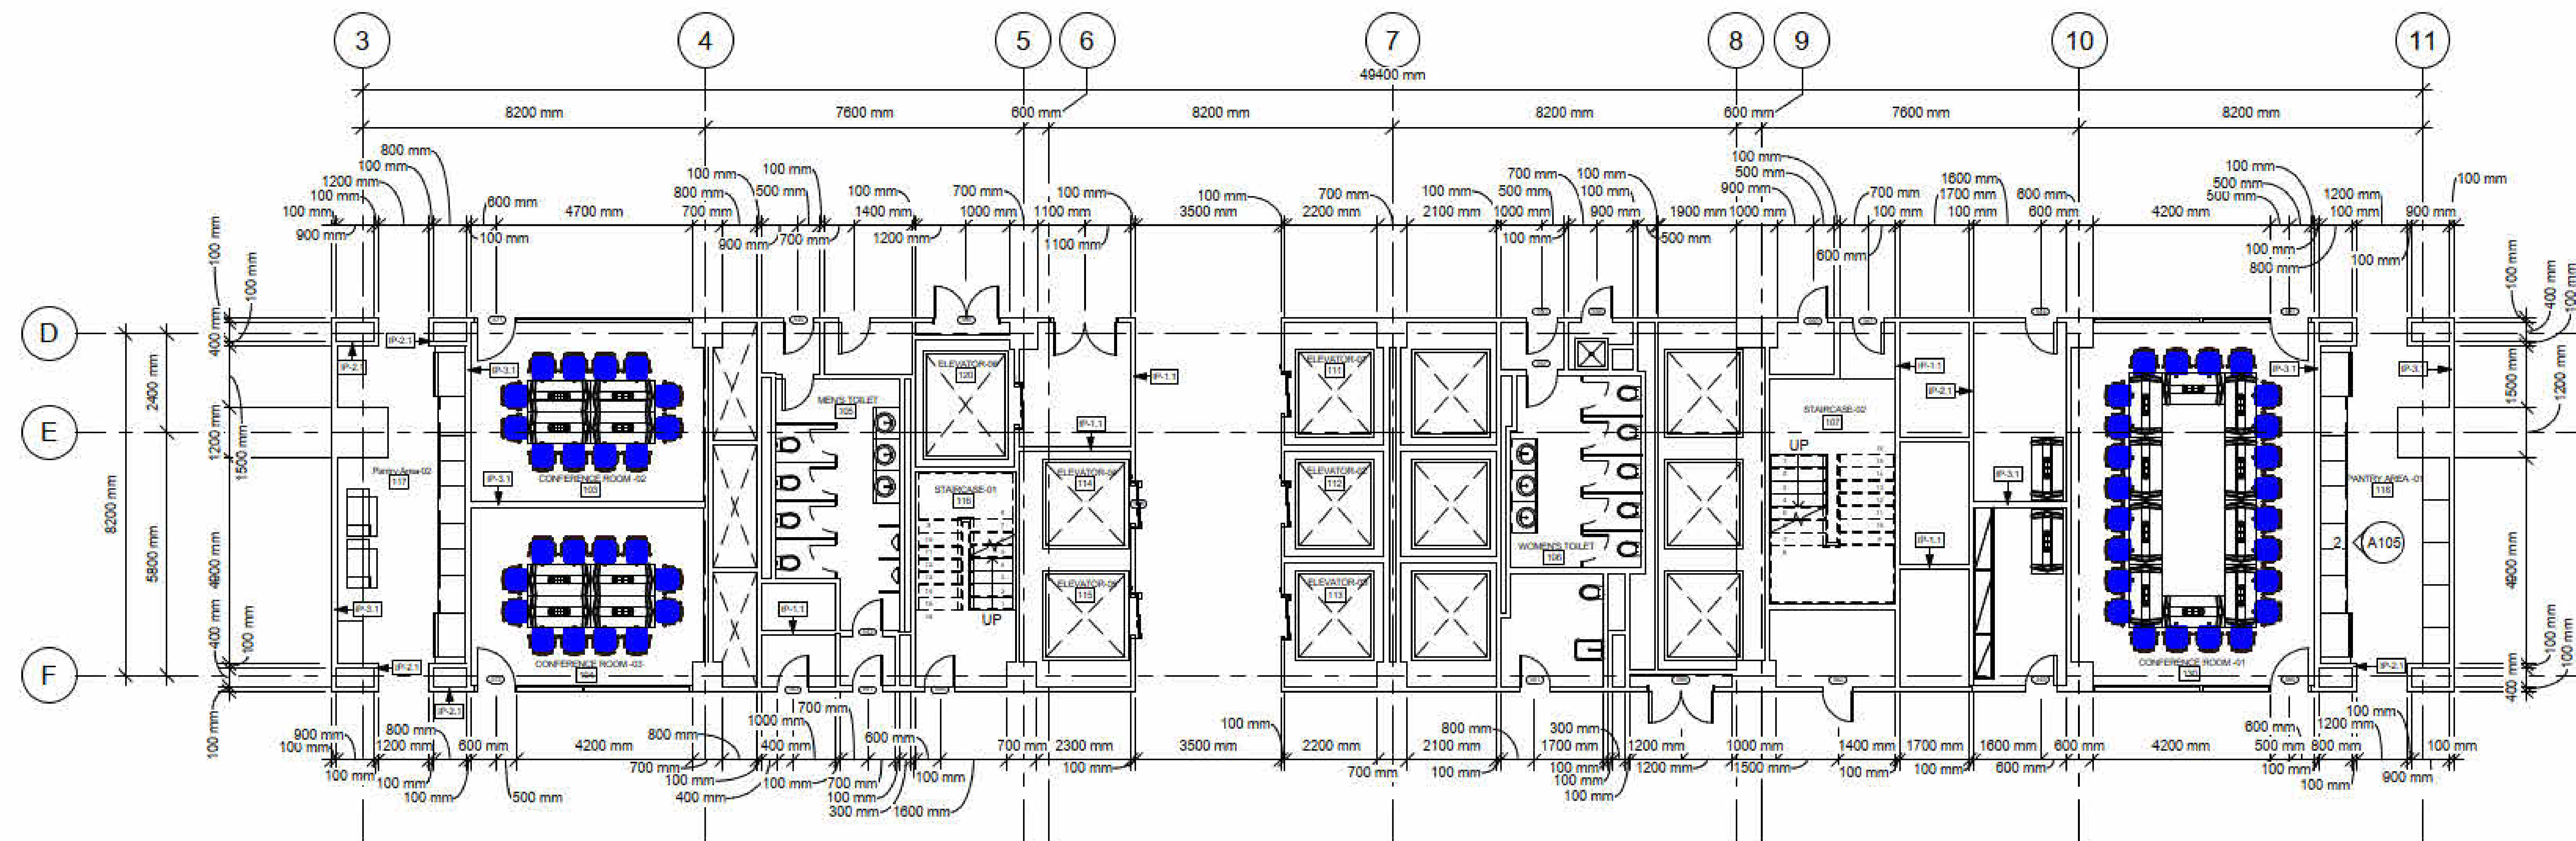

1 Typical Enlarge Plan -01
1 : 100

[illegible]

3D VIEW OF BASE PLAN

Project number	Project Number
----------------	----------------


Date	Issue Date
------	------------

Drawn by	Author
----------	--------

Checked by	Checker
------------	---------

A105

Scale

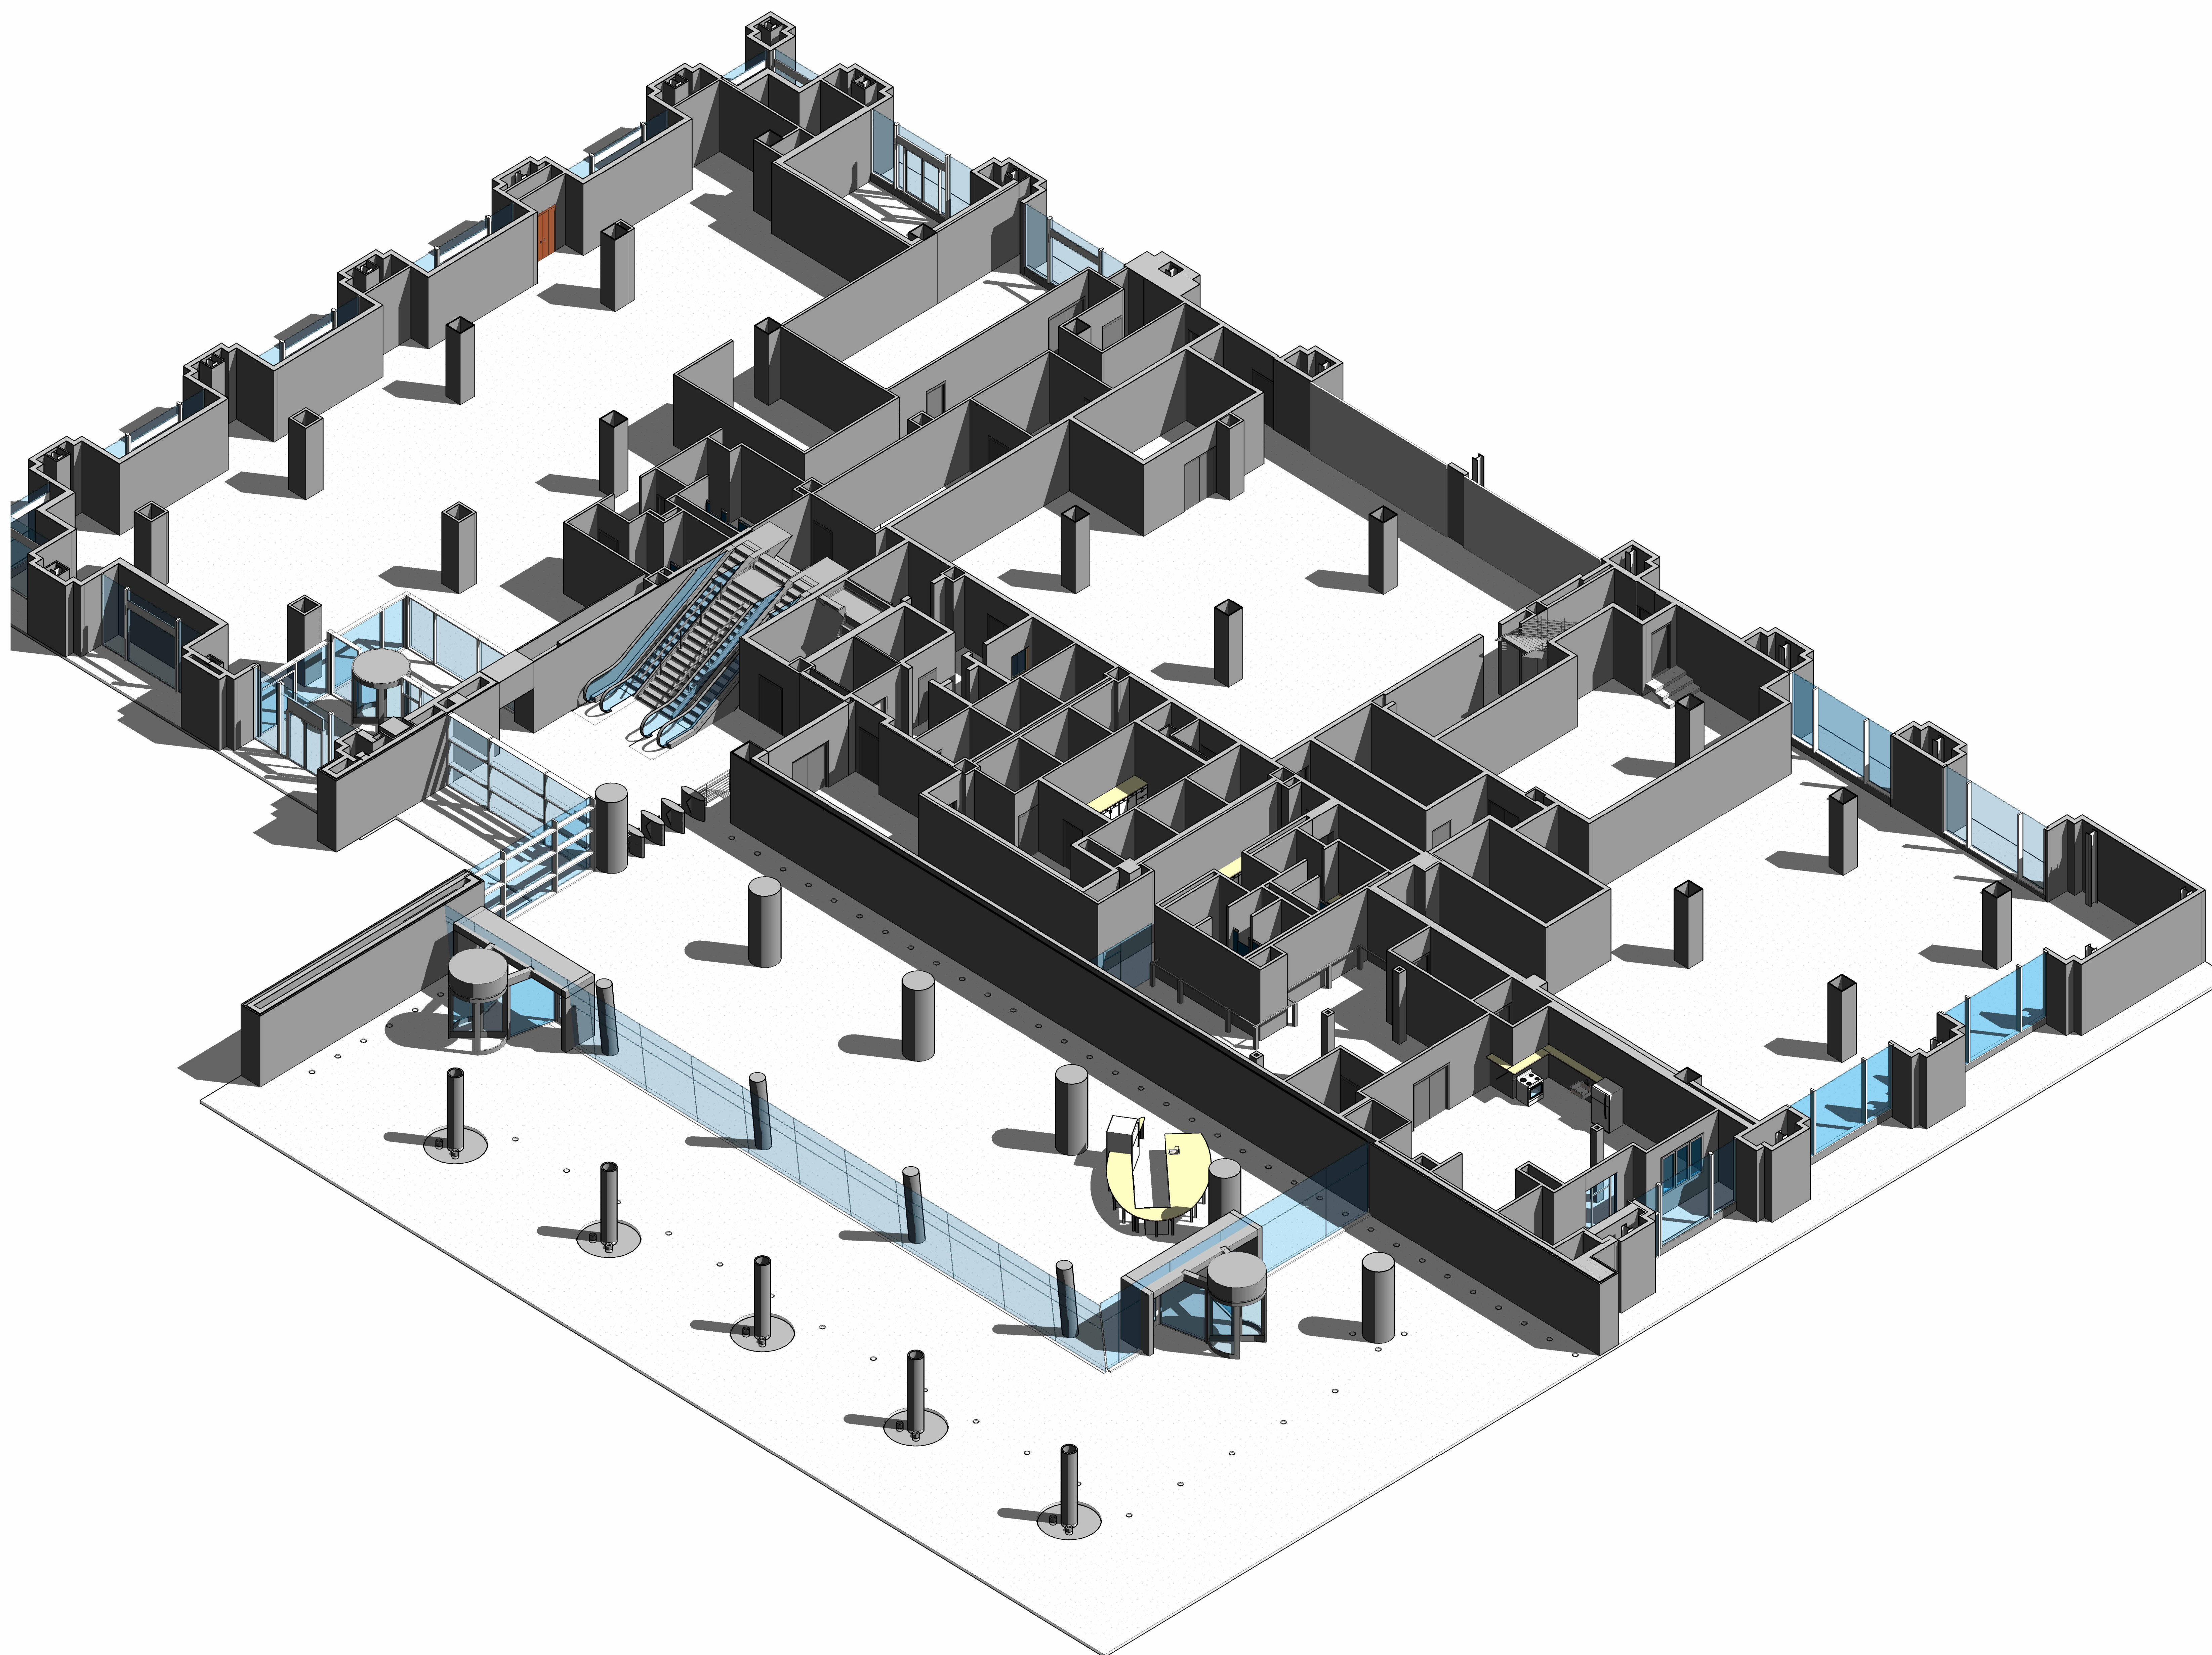

GENERAL NOTES:

[illegible]

3D VIEW OF 1ST LEVEL PLAN

Project number	Project Number
----------------	----------------


Date	Issue Date
------	------------

Drawn by	Author
----------	--------

Checked by	Checker
------------	---------

A106

Scale

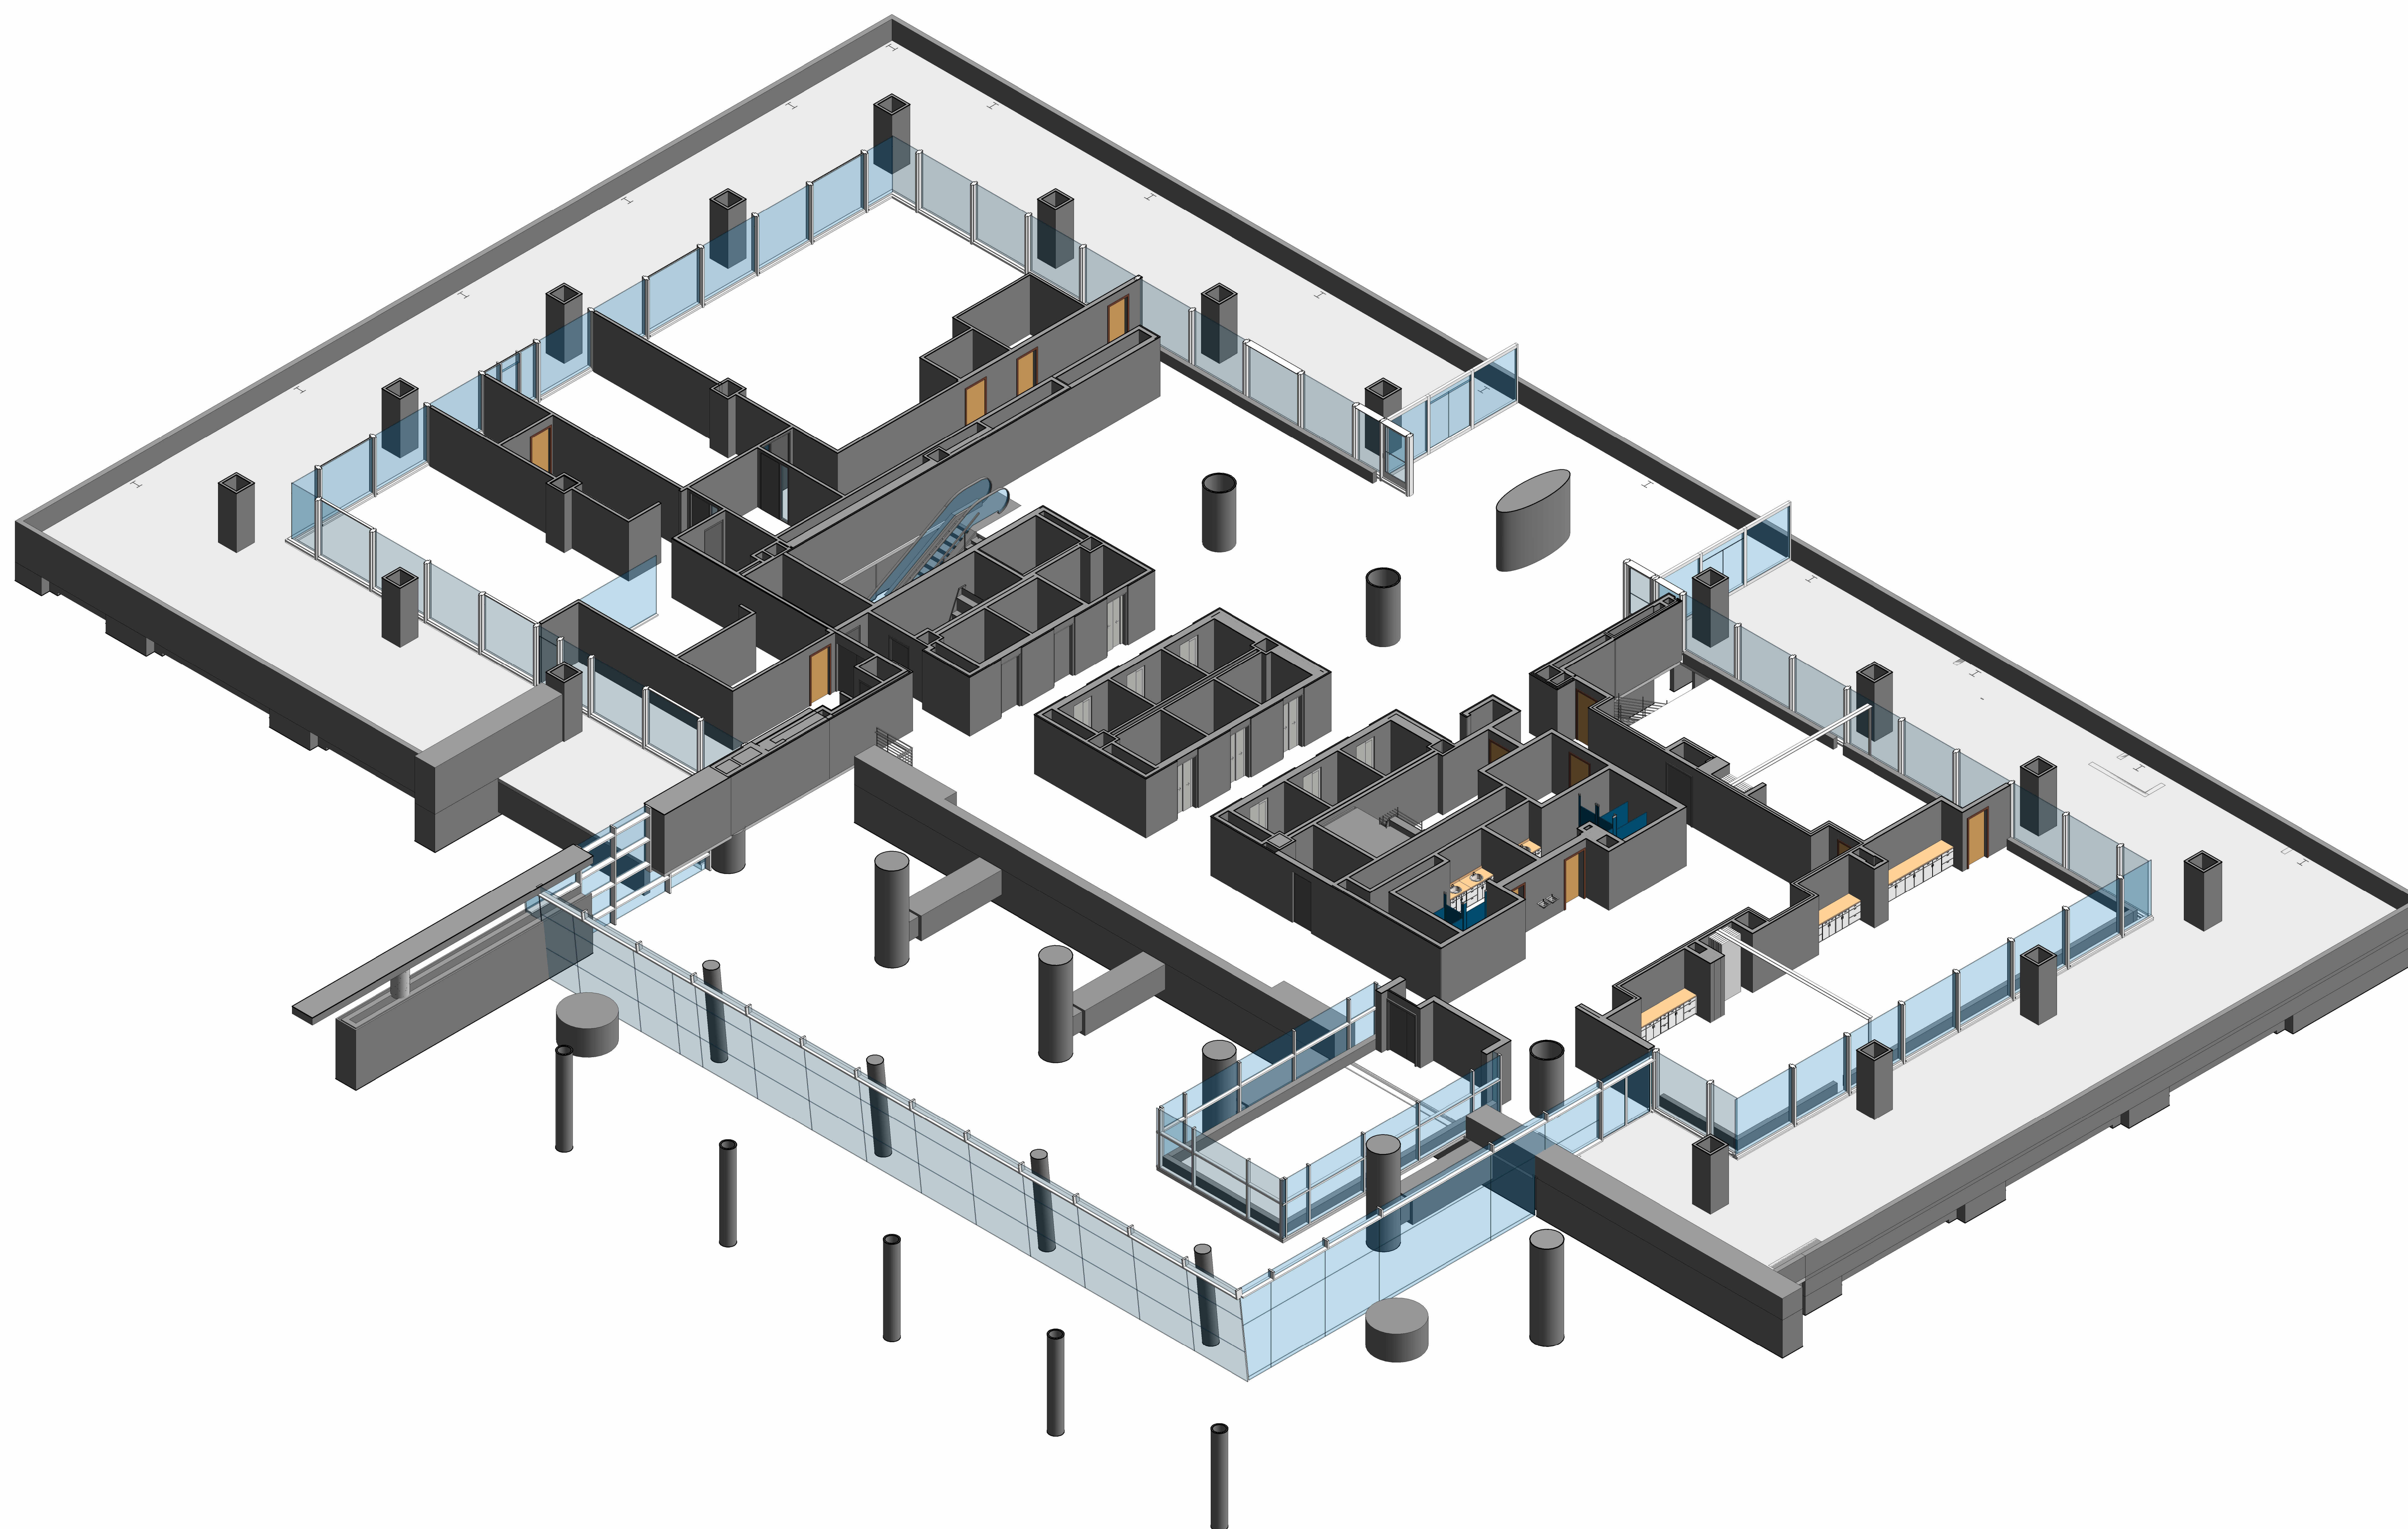


① 3D VIEW OF 1ST LEVEL PLAN

[illegible]


3D VIEW OF TYPICAL LEVEL PLAN

Checked by	Checker
------------	---------

Scale

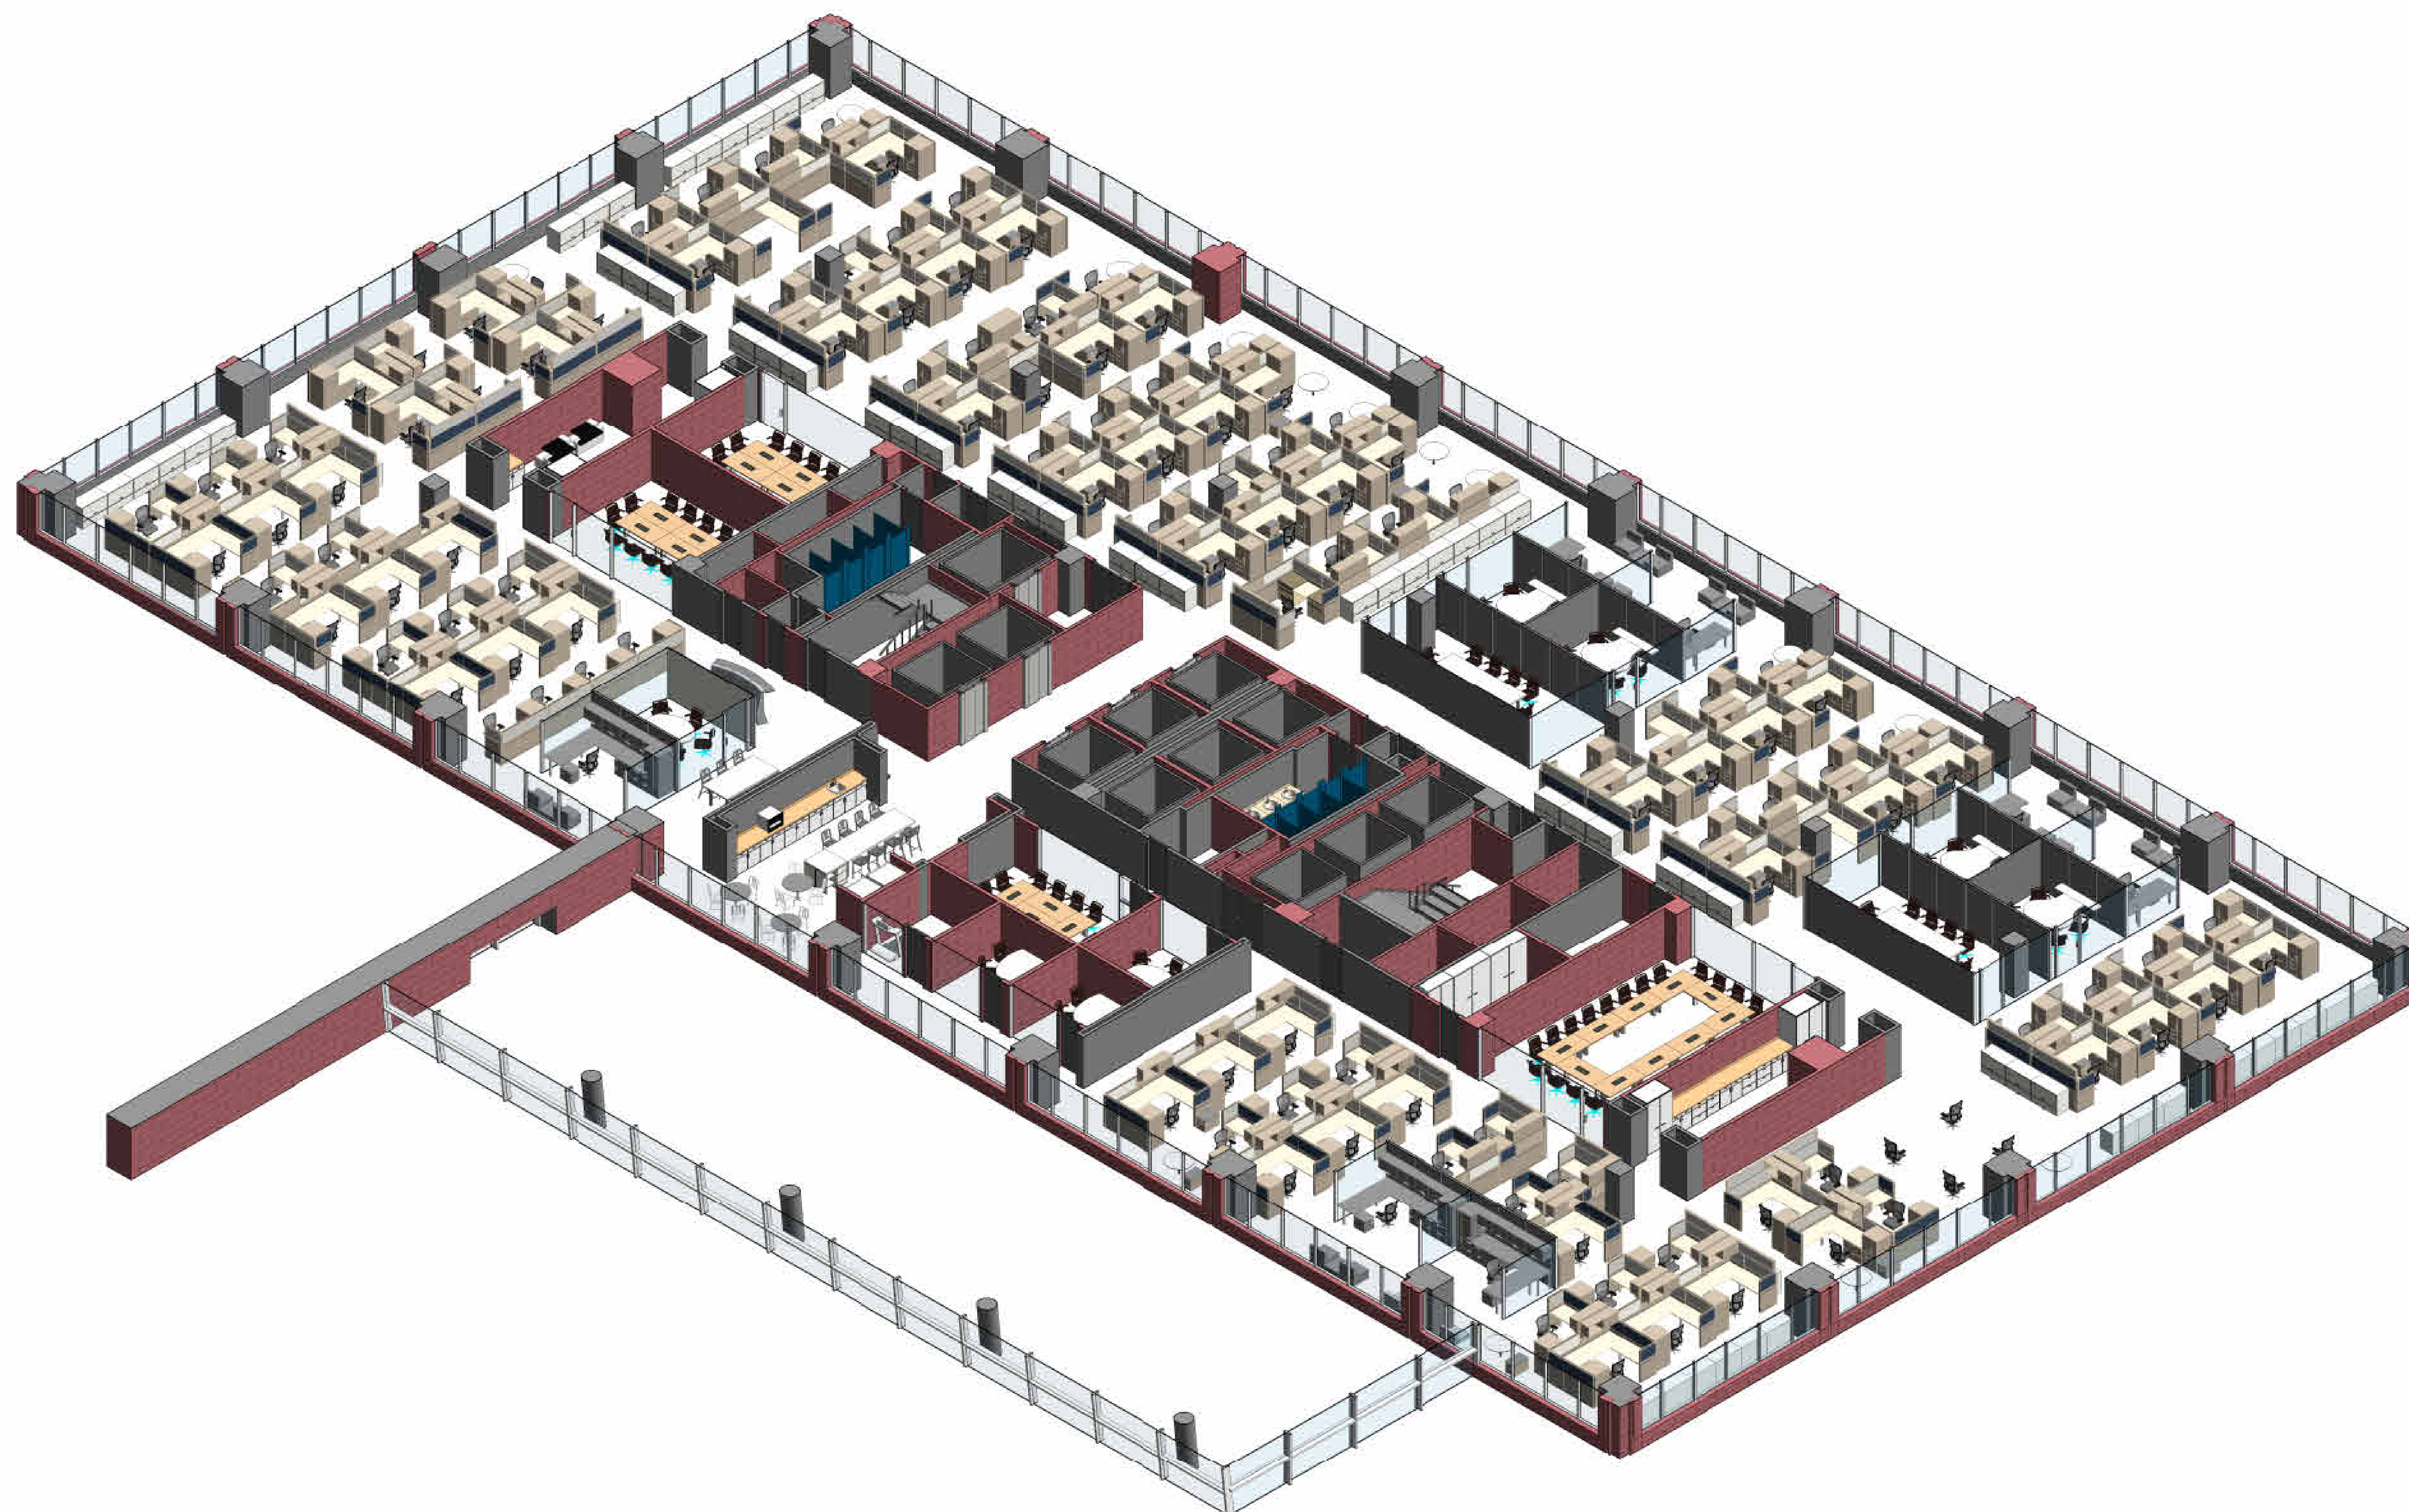

1 3D VIEW OF TYPICAL LEVEL PLAN

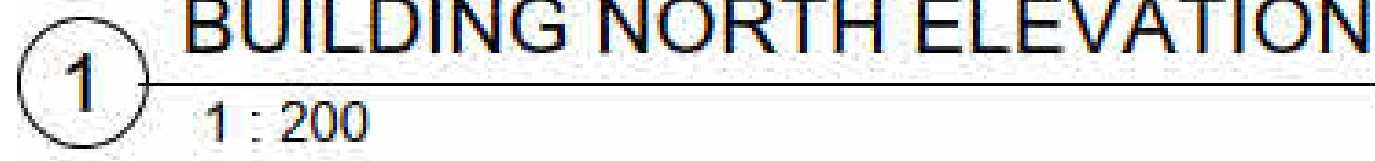

Scale

[illegible]

3D VIEW OF 25 FLOORS OFFICE BUILDING

Checked by _____ Checker _____

Scale