



GENERAL NOTES:

[illegible]


GROUND FLOOR PLAN

Project number	0001
Date	Issue Date
Drawn by	Author
Checked by	Checker

Scale	1 : 50
-------	--------

19-05-2026 05:39:00



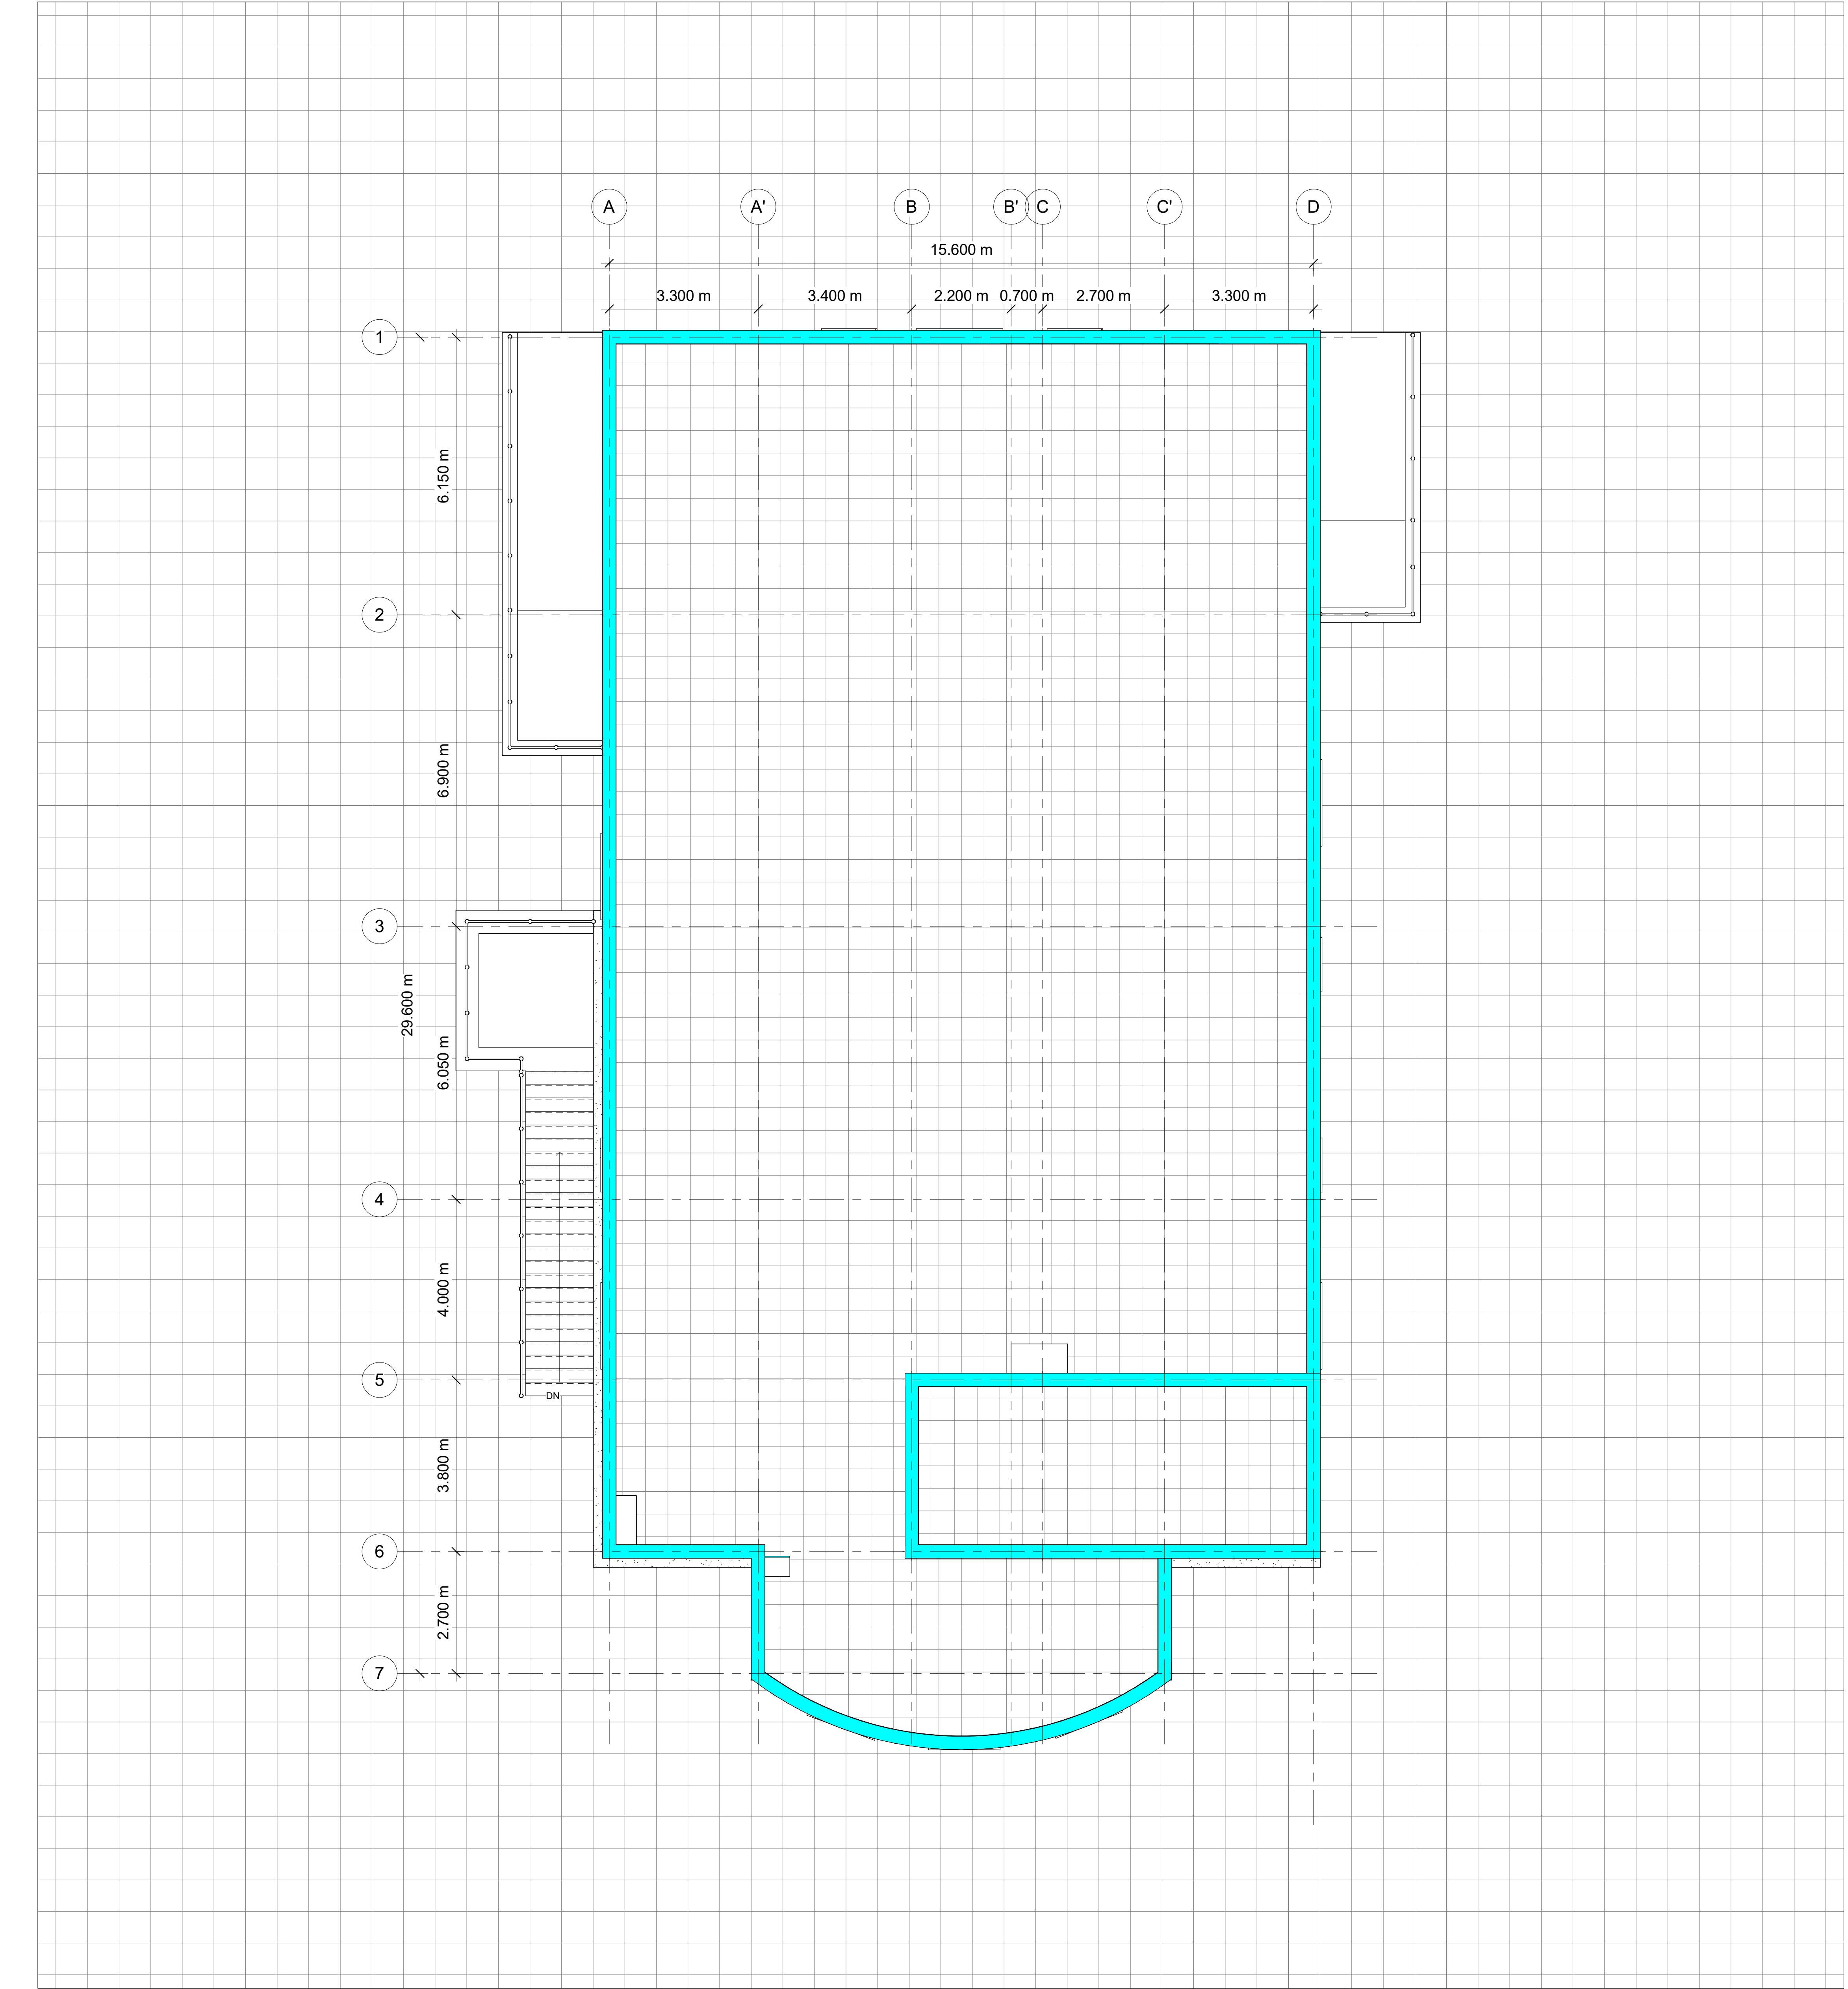

1 Site
1 : 60

GENERAL NOTES:

[illegible]



Concept Institutional
Laboratory Building

SITE PLAN

Project number	0001
Date	Issue Date
Drawn by	Author
Checked by	Checker

A104

Scale 1 : 60

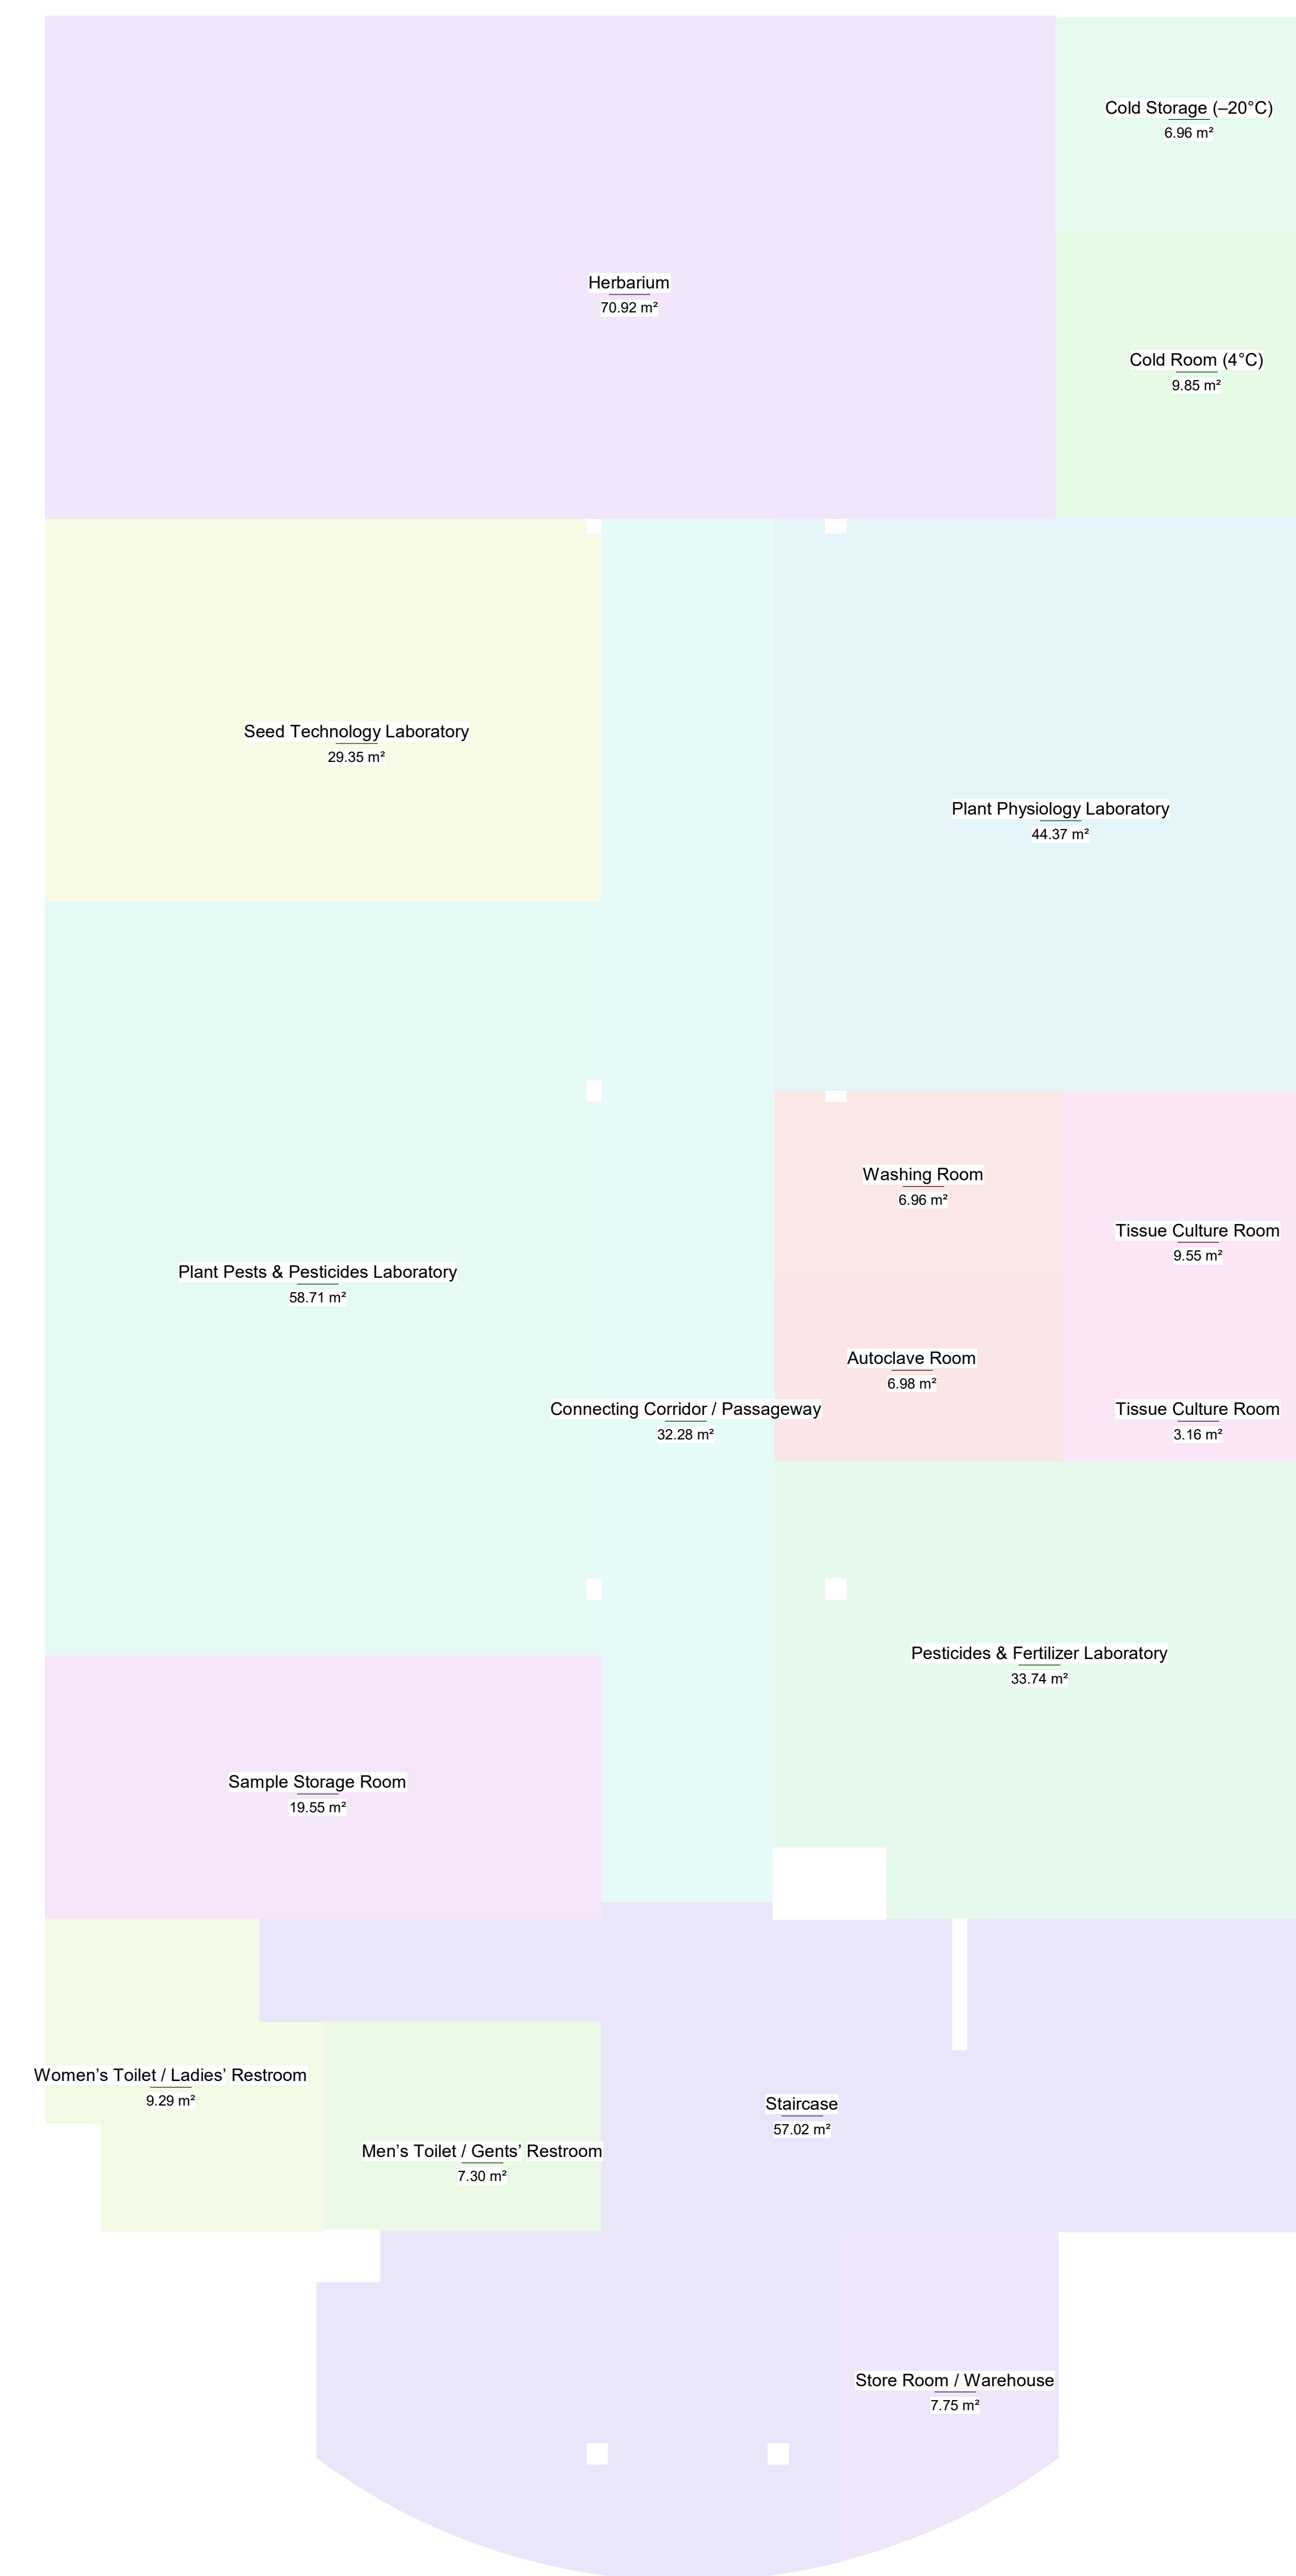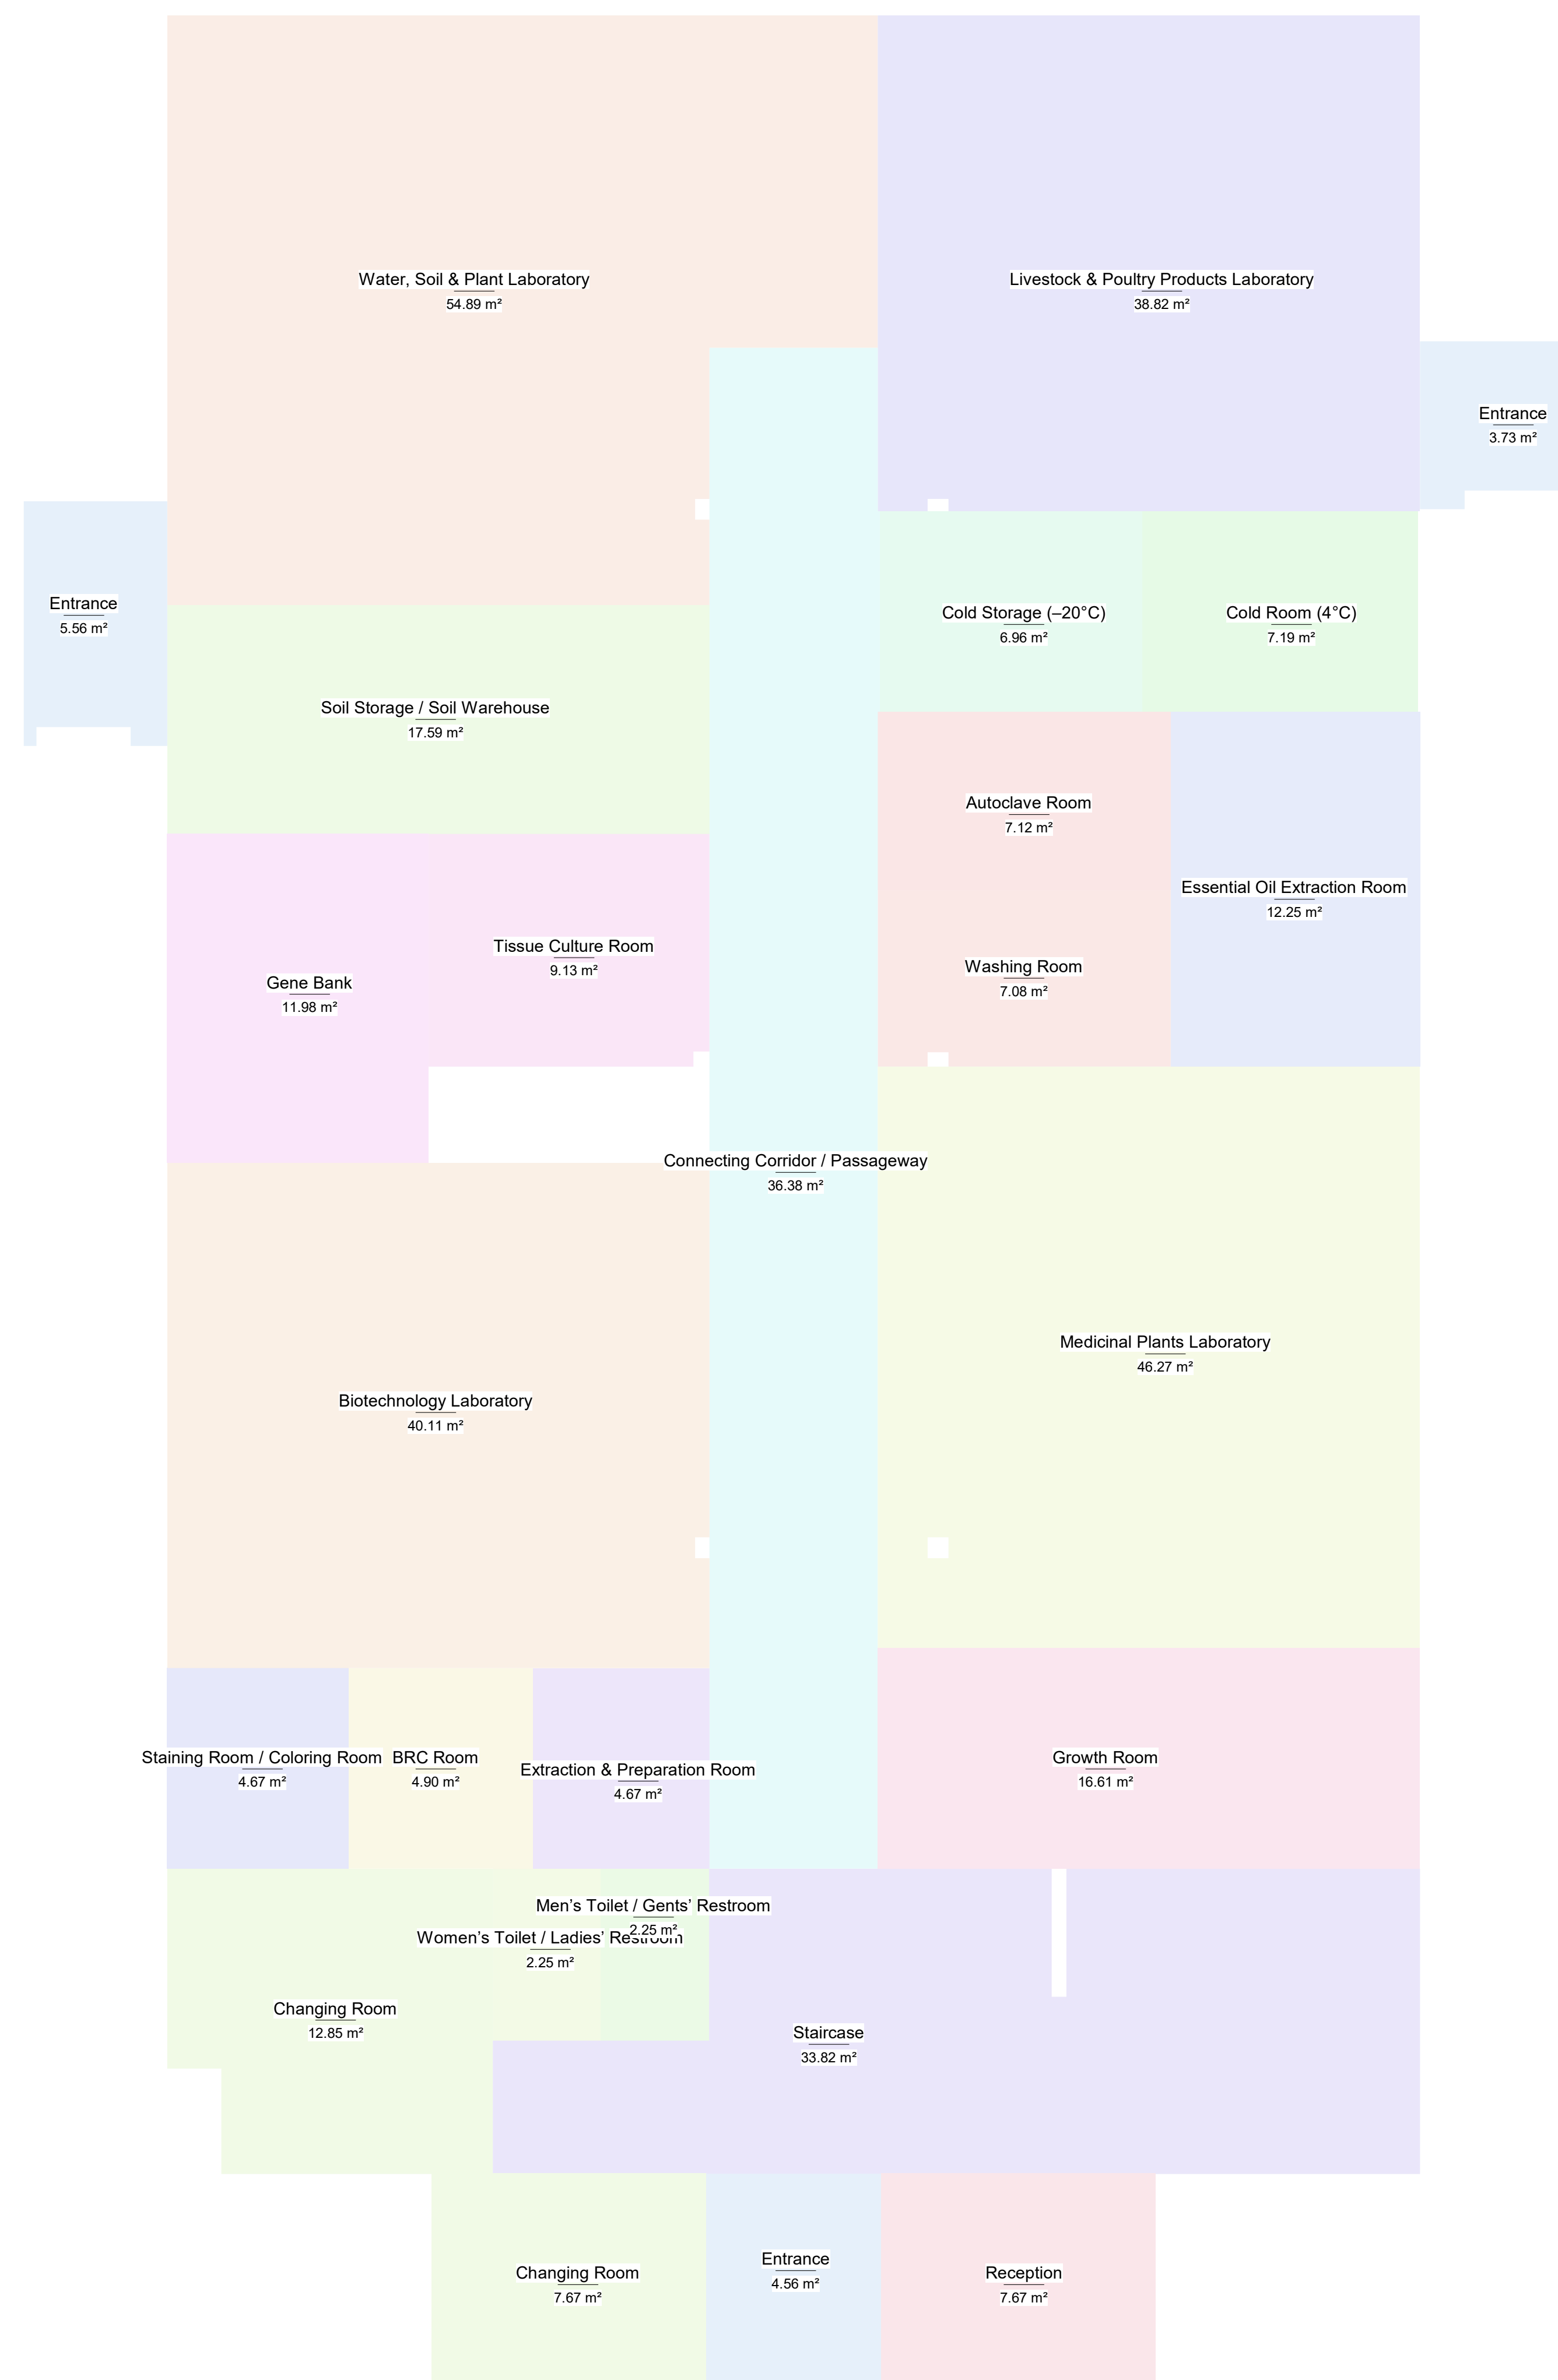

BIM Solutions for Architecture, Structure, Interior
Design, and Scan-to-BIM

GENERAL NOTES:

[illegible]

Concept Institutional
Laboratory Building

PLANS

Project number	0001
----------------	------

Date	Issue Date
------	------------

Drawn by	Author
----------	--------

Checked by	Checker
------------	---------

A105

Scale	1 : 50
-------	--------



Scale 1 : 50



1 Section 1
1 : 50

GENERAL NOTES:

[illegible]

Concept Institutional
Laboratory Building

BUILDING SECTON

Project number	0001
----------------	------

Date	Issue Date
------	------------

Drawn by	Author
----------	--------

Checked by	Checker
------------	---------

A108


Scale	1 : 50
-------	--------

[illegible]


STAIR SECTIONS

Project number	0001
Date	Issue Date
Drawn by	Author
Checked by	Checker





Scale 1 : 50

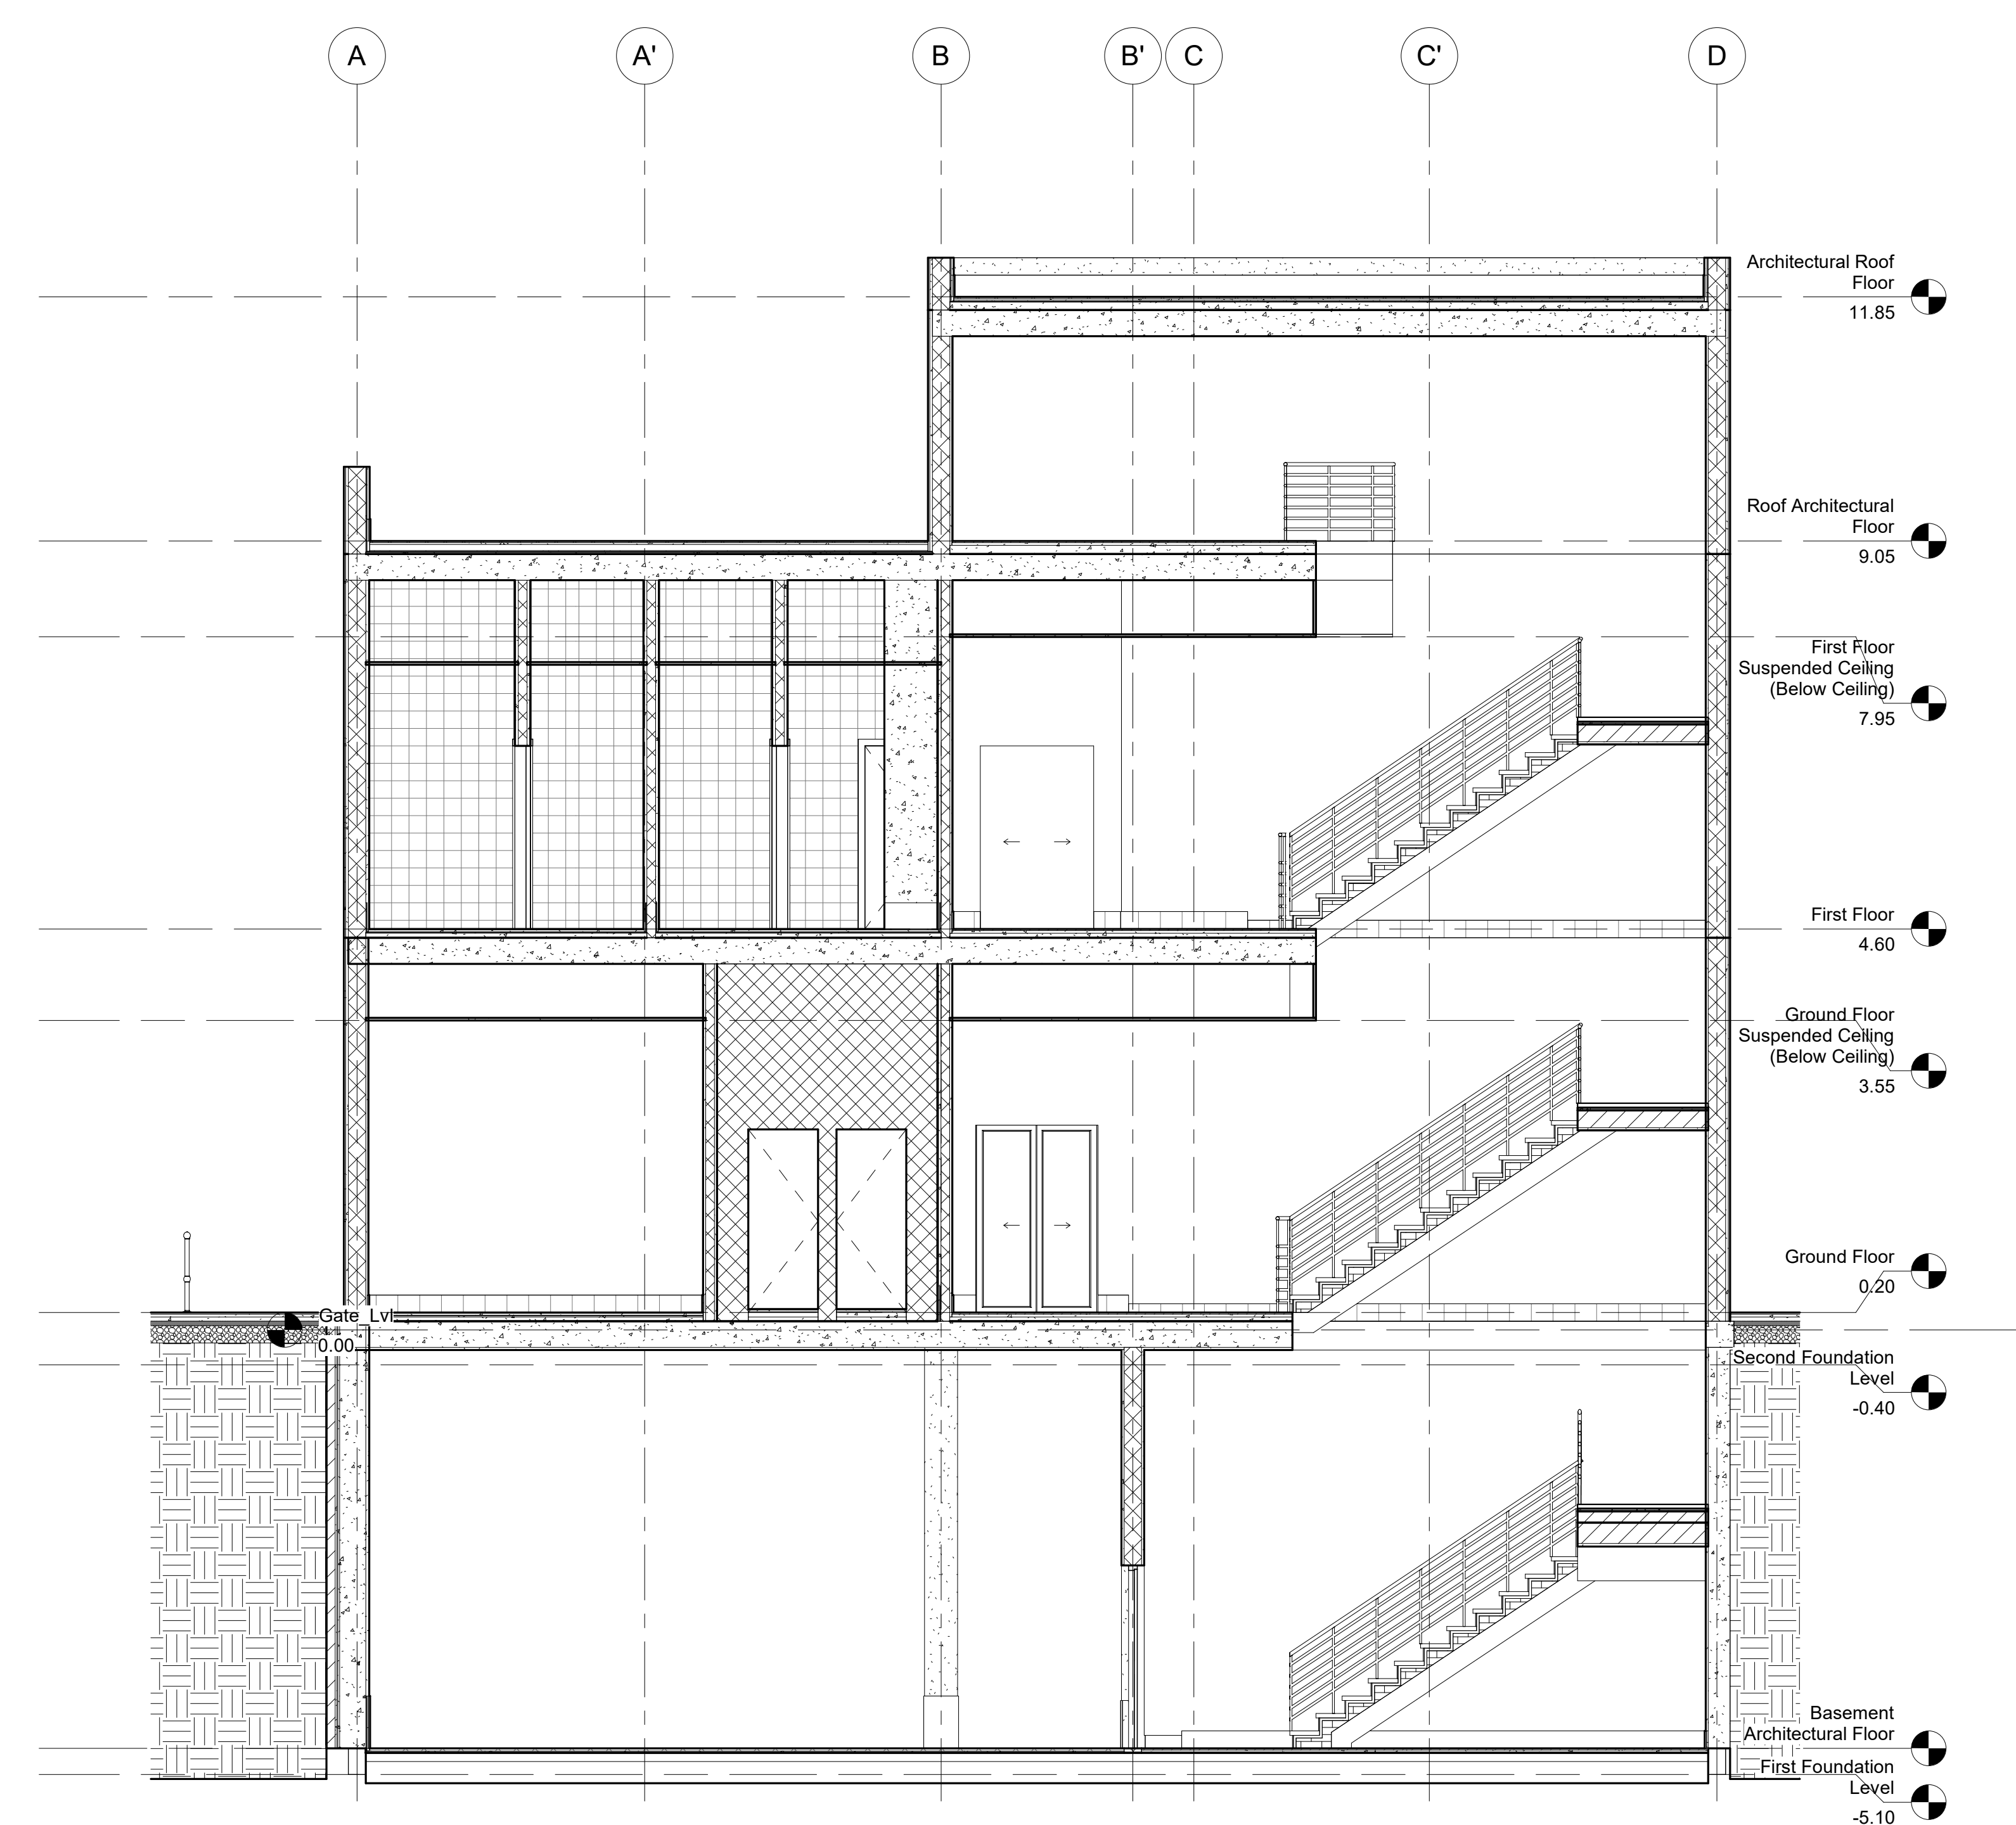

1 Section 2
1 : 50

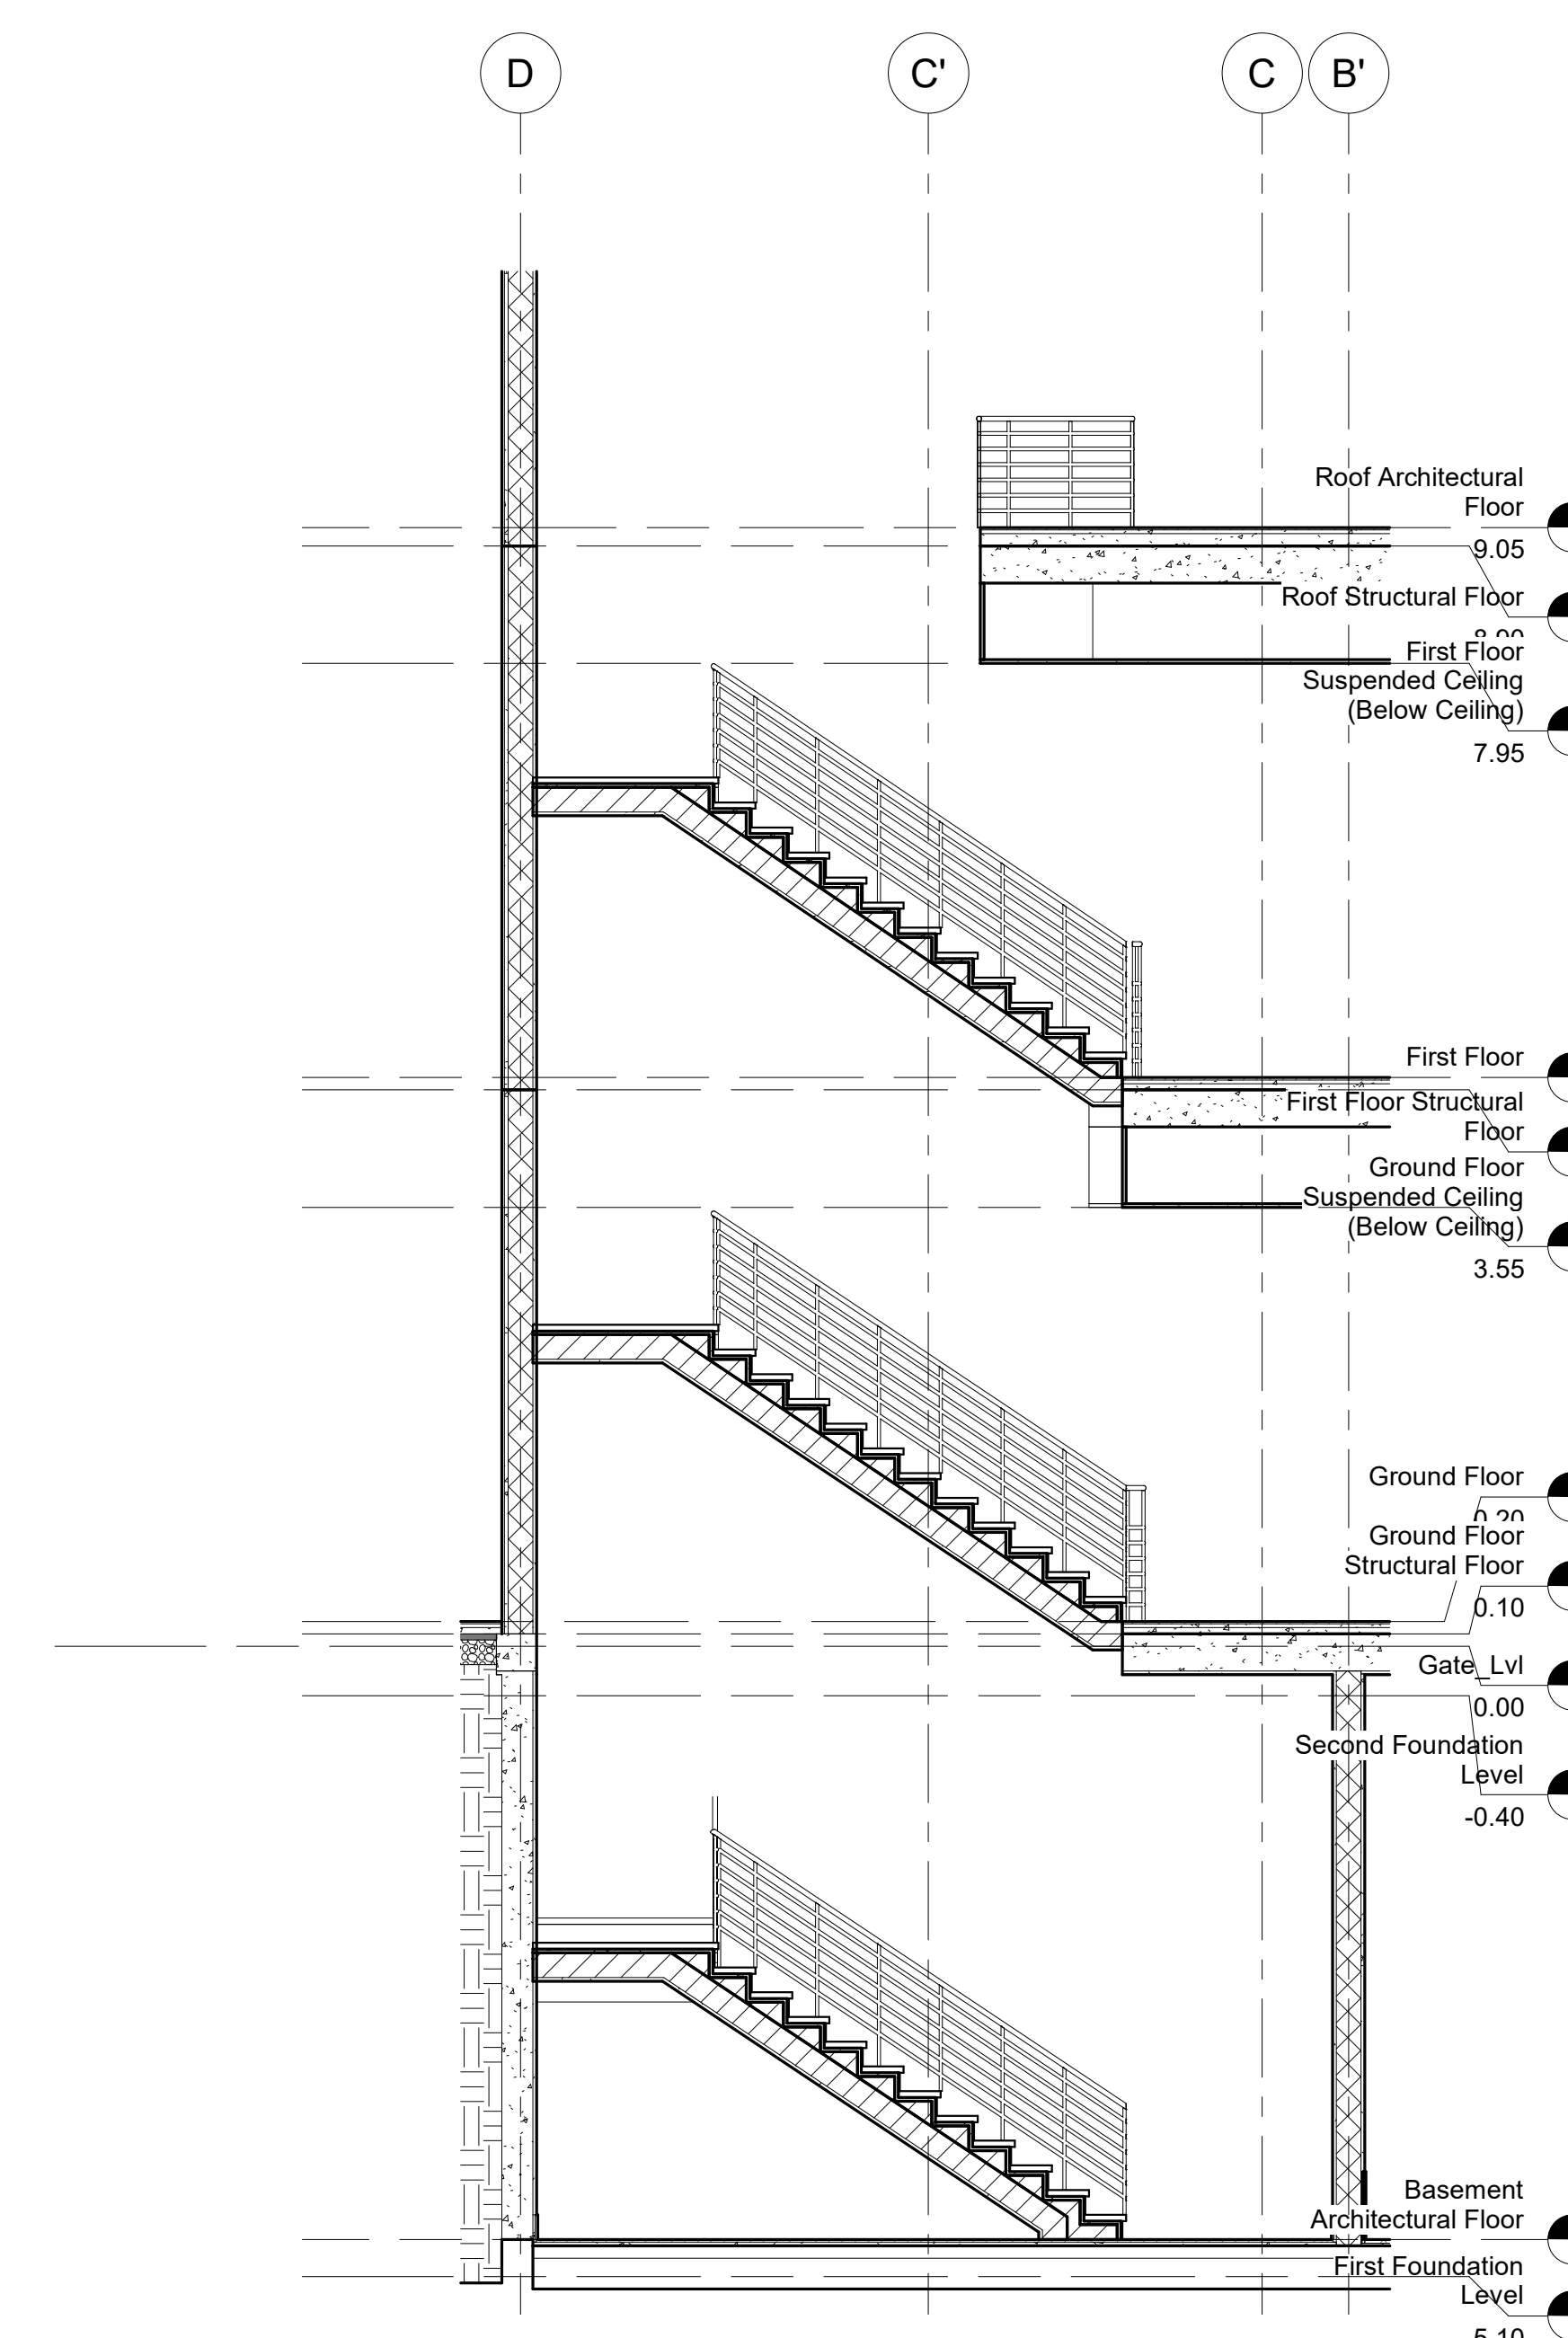

2 Section 3
1 : 50

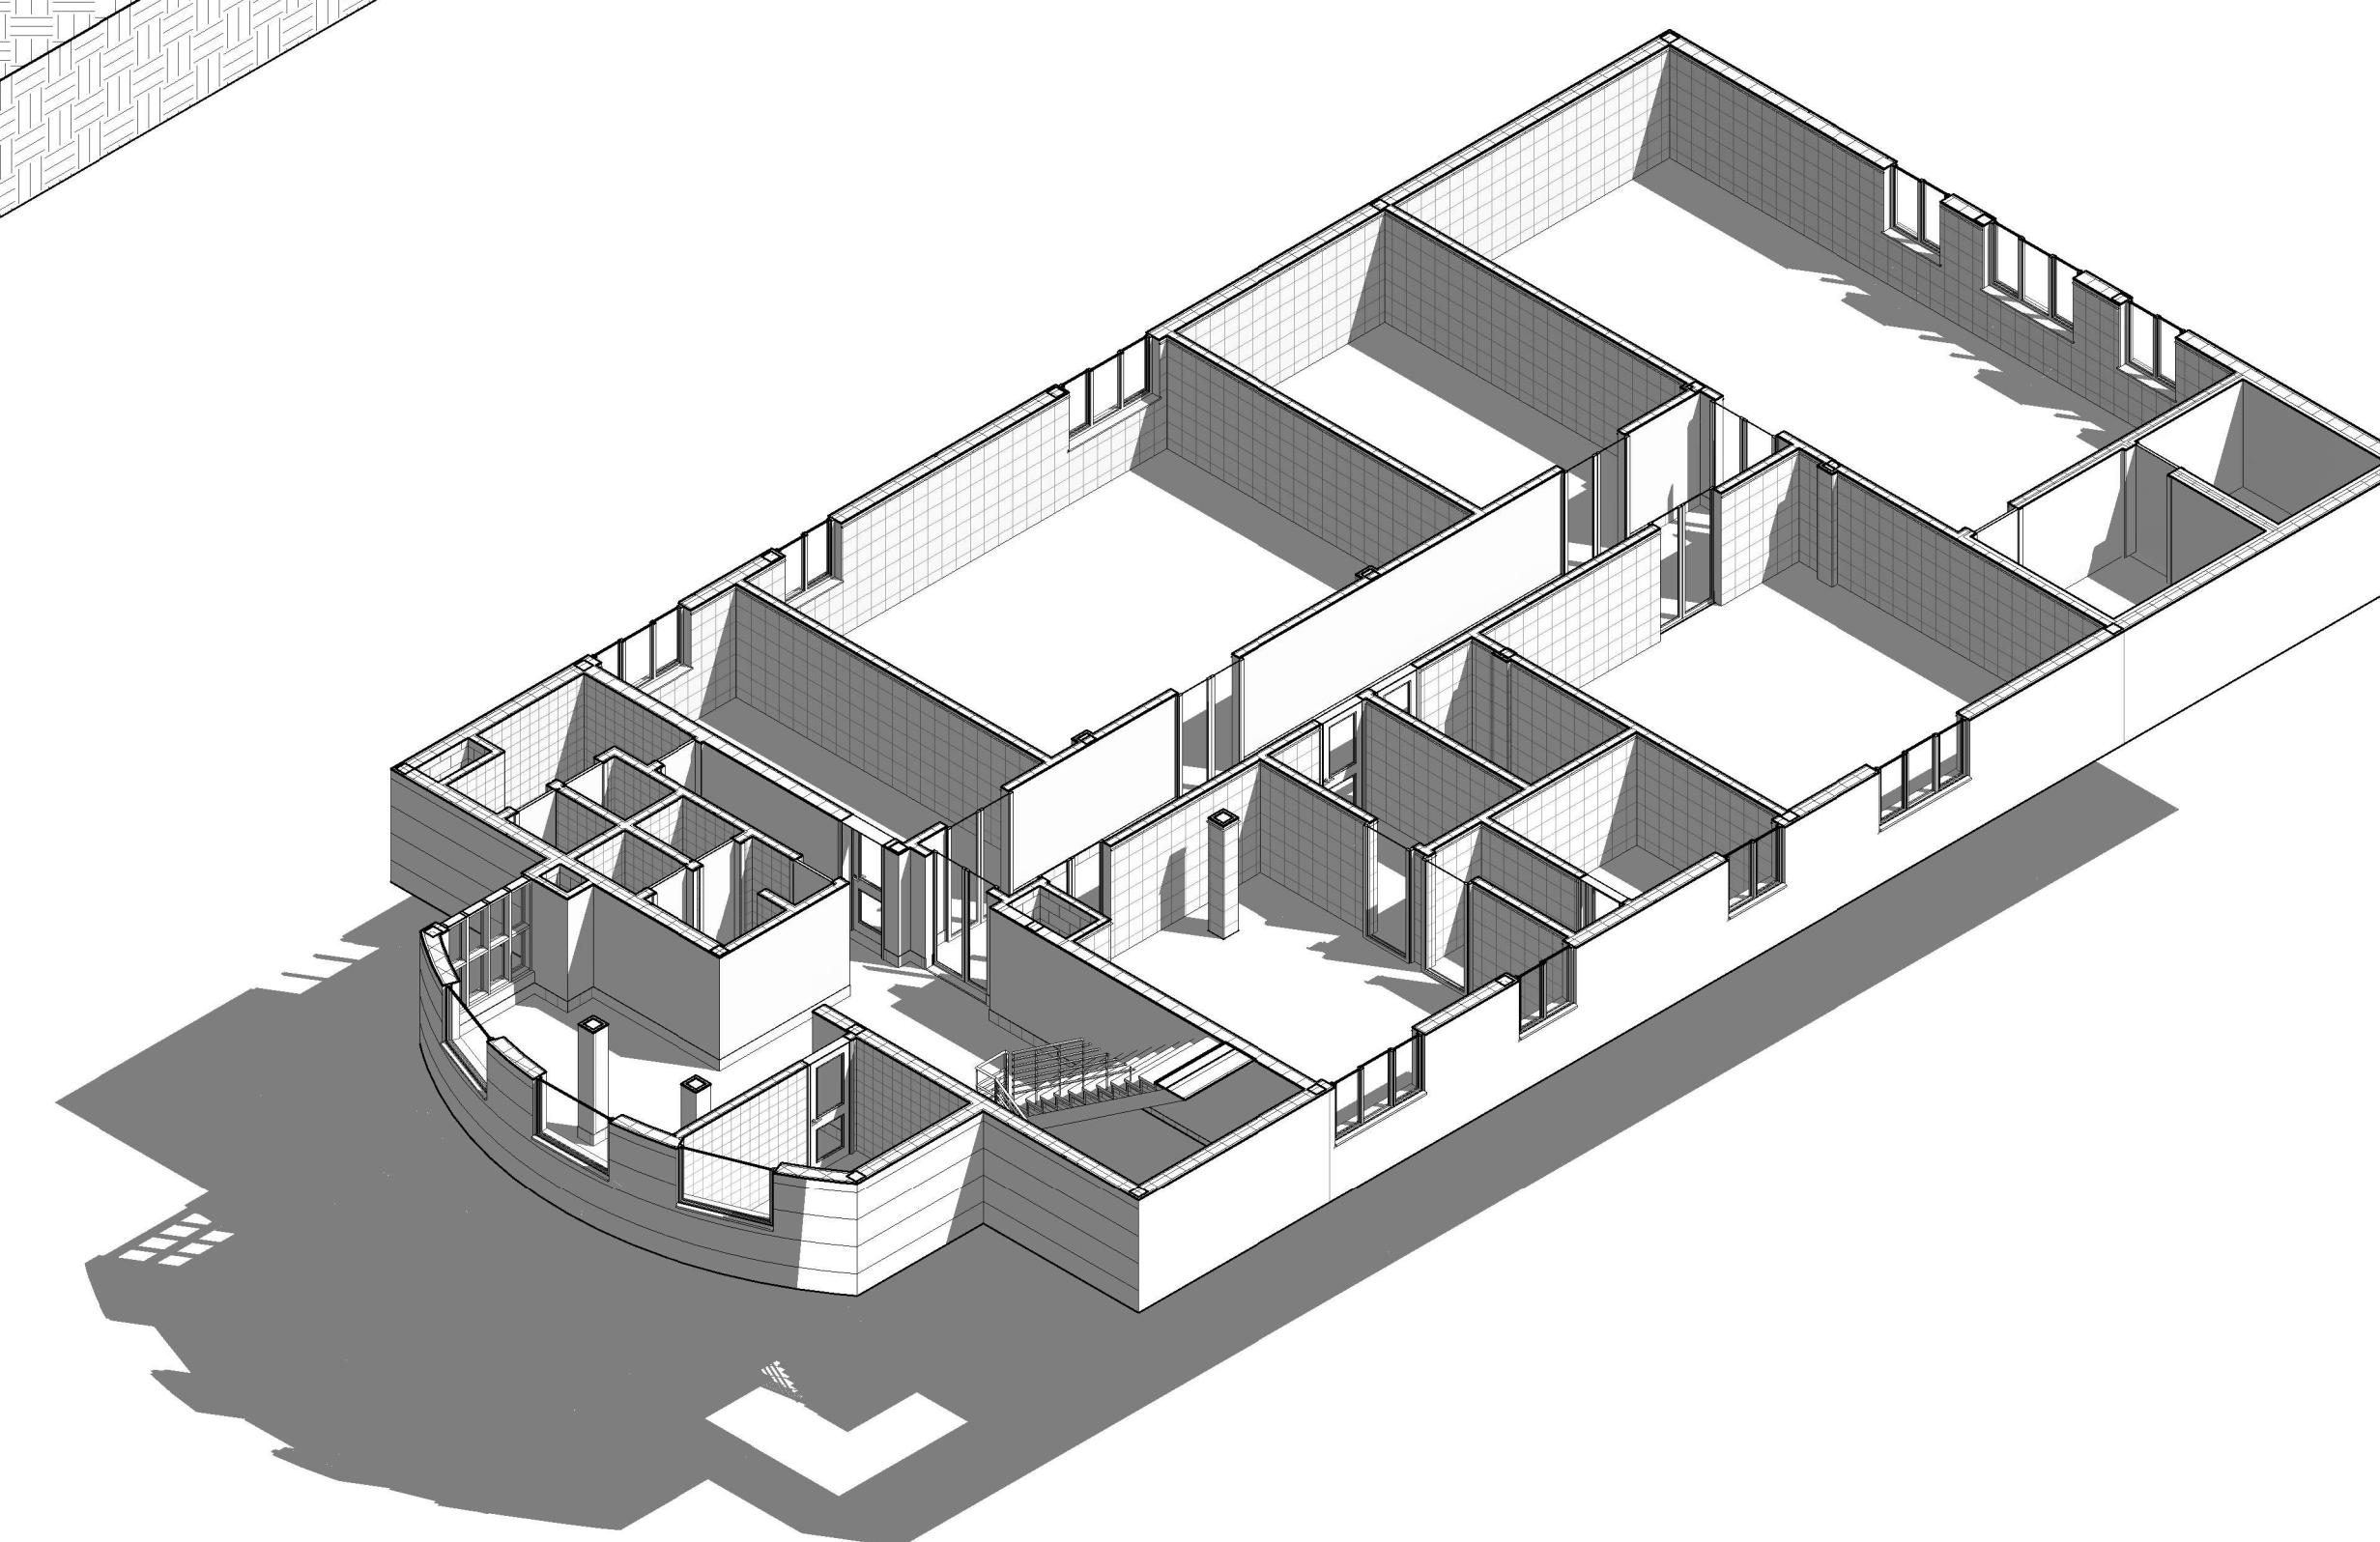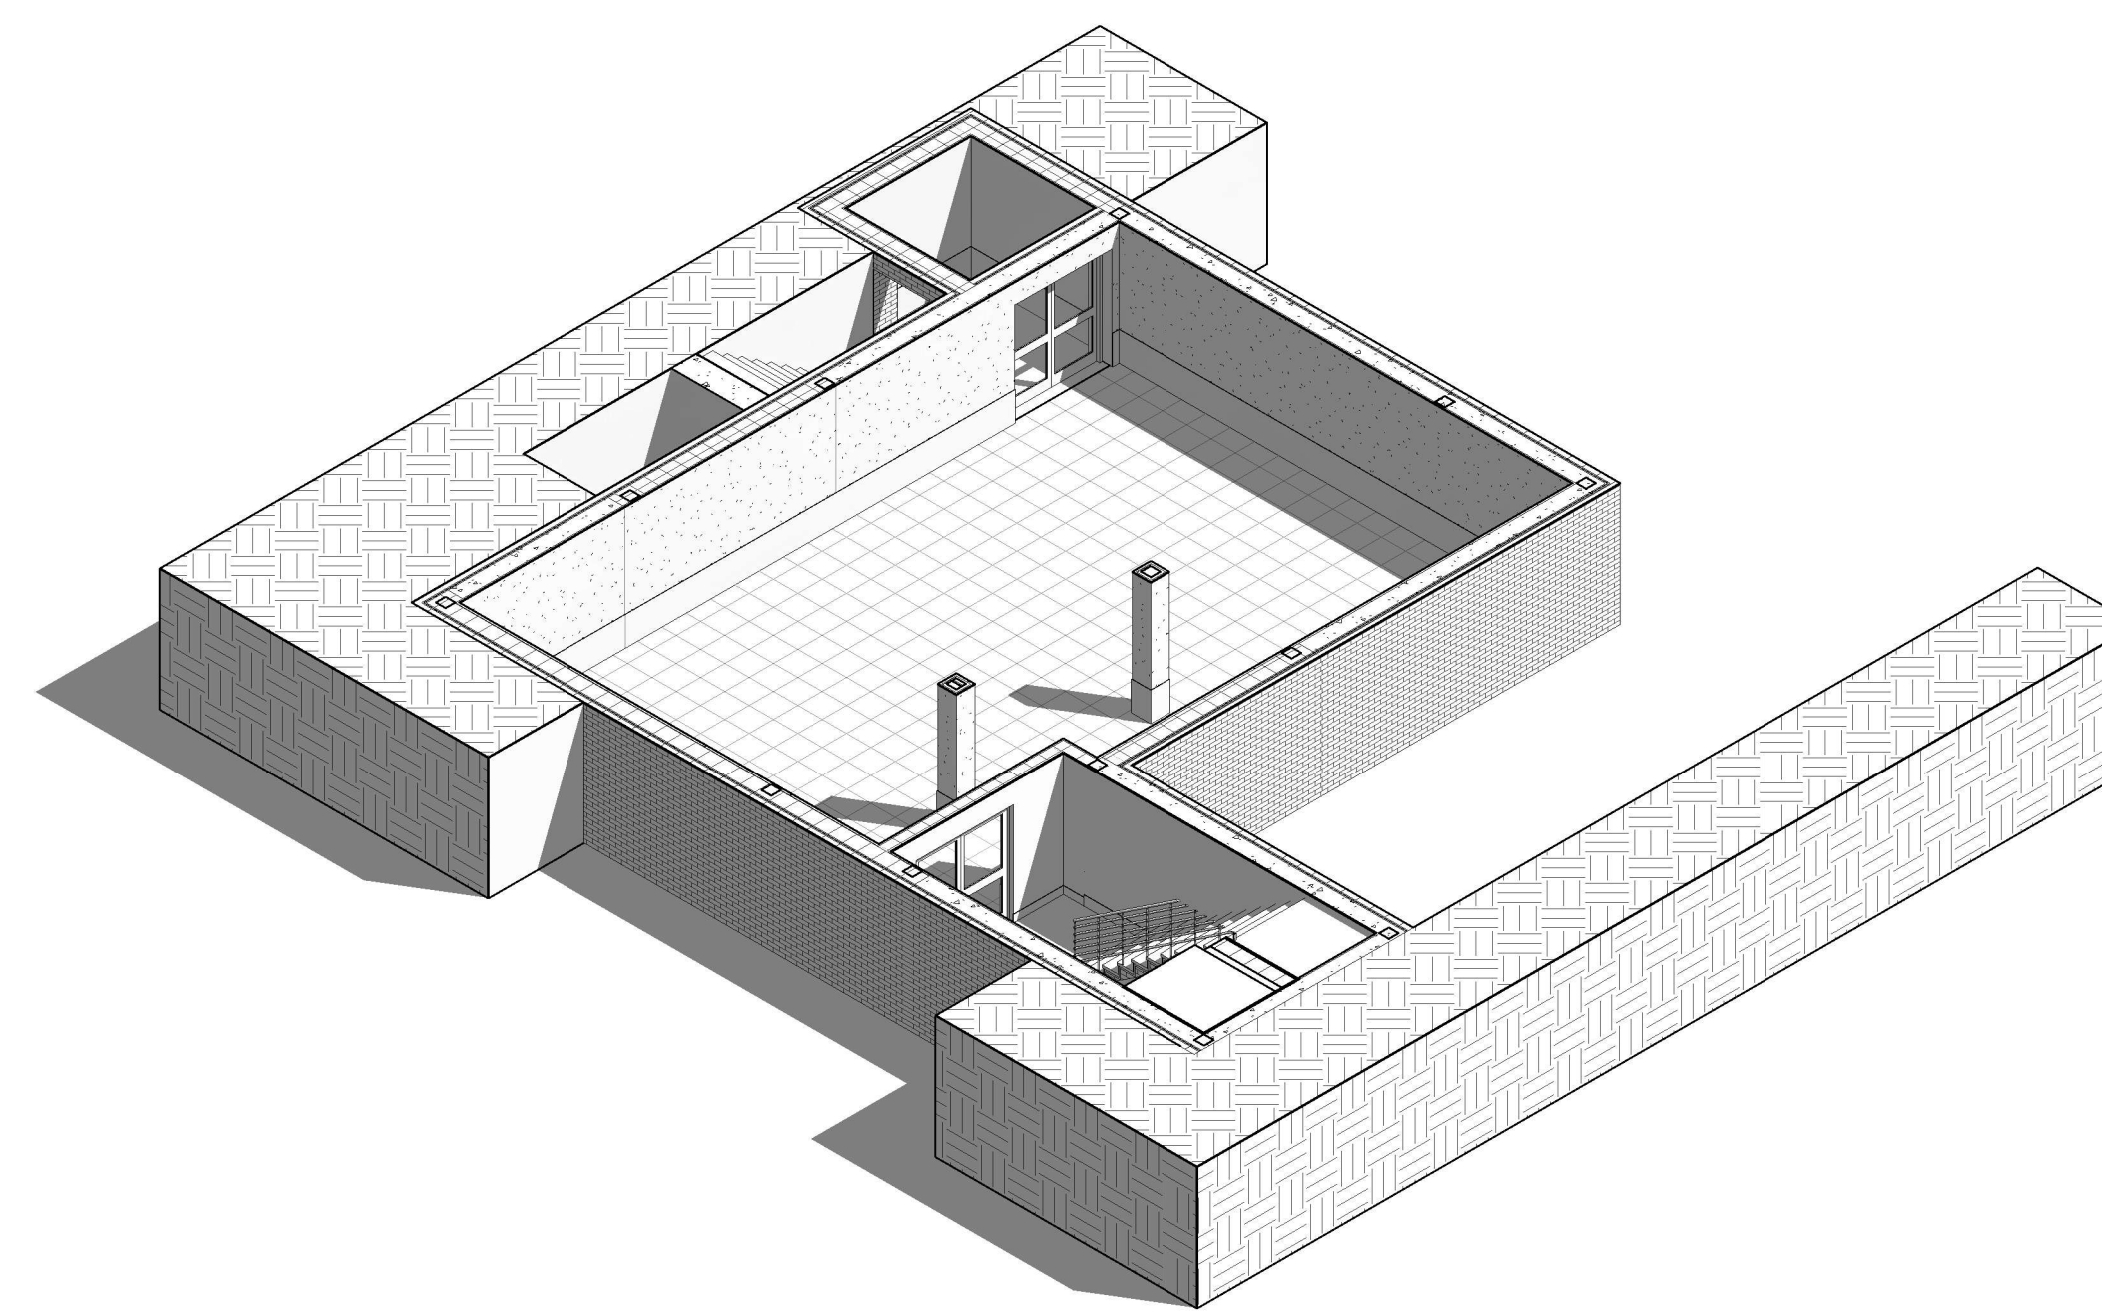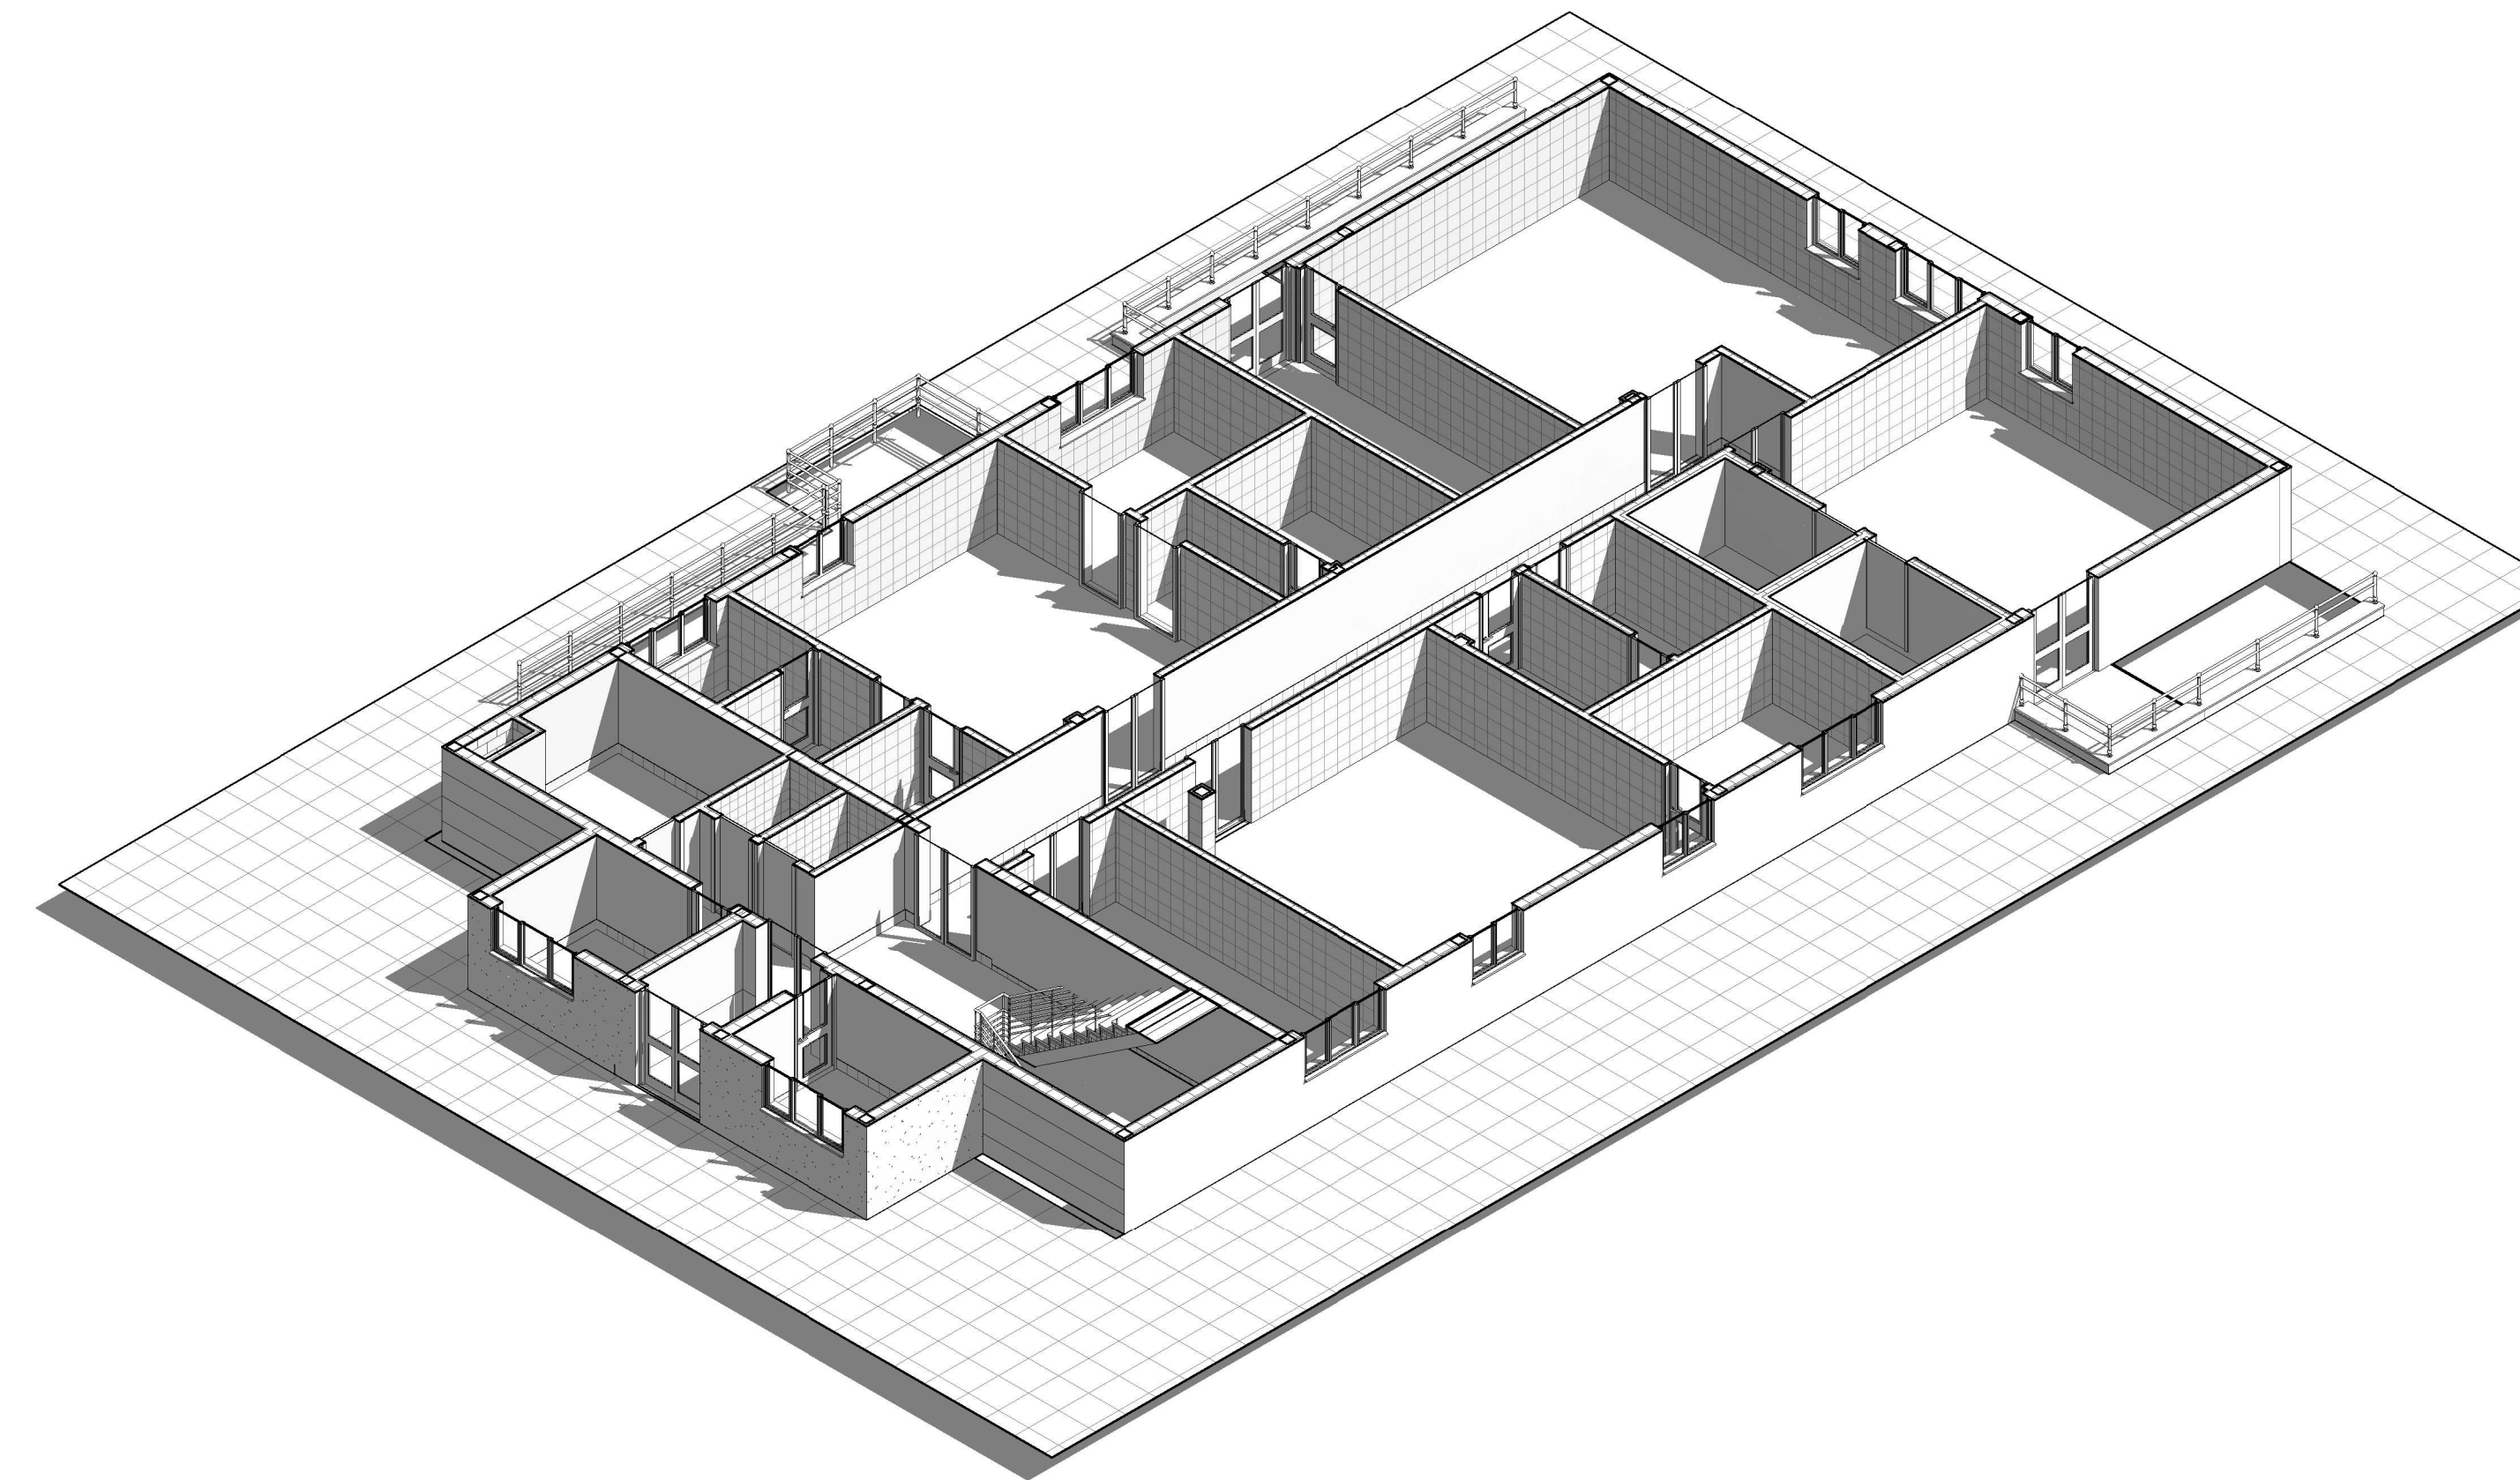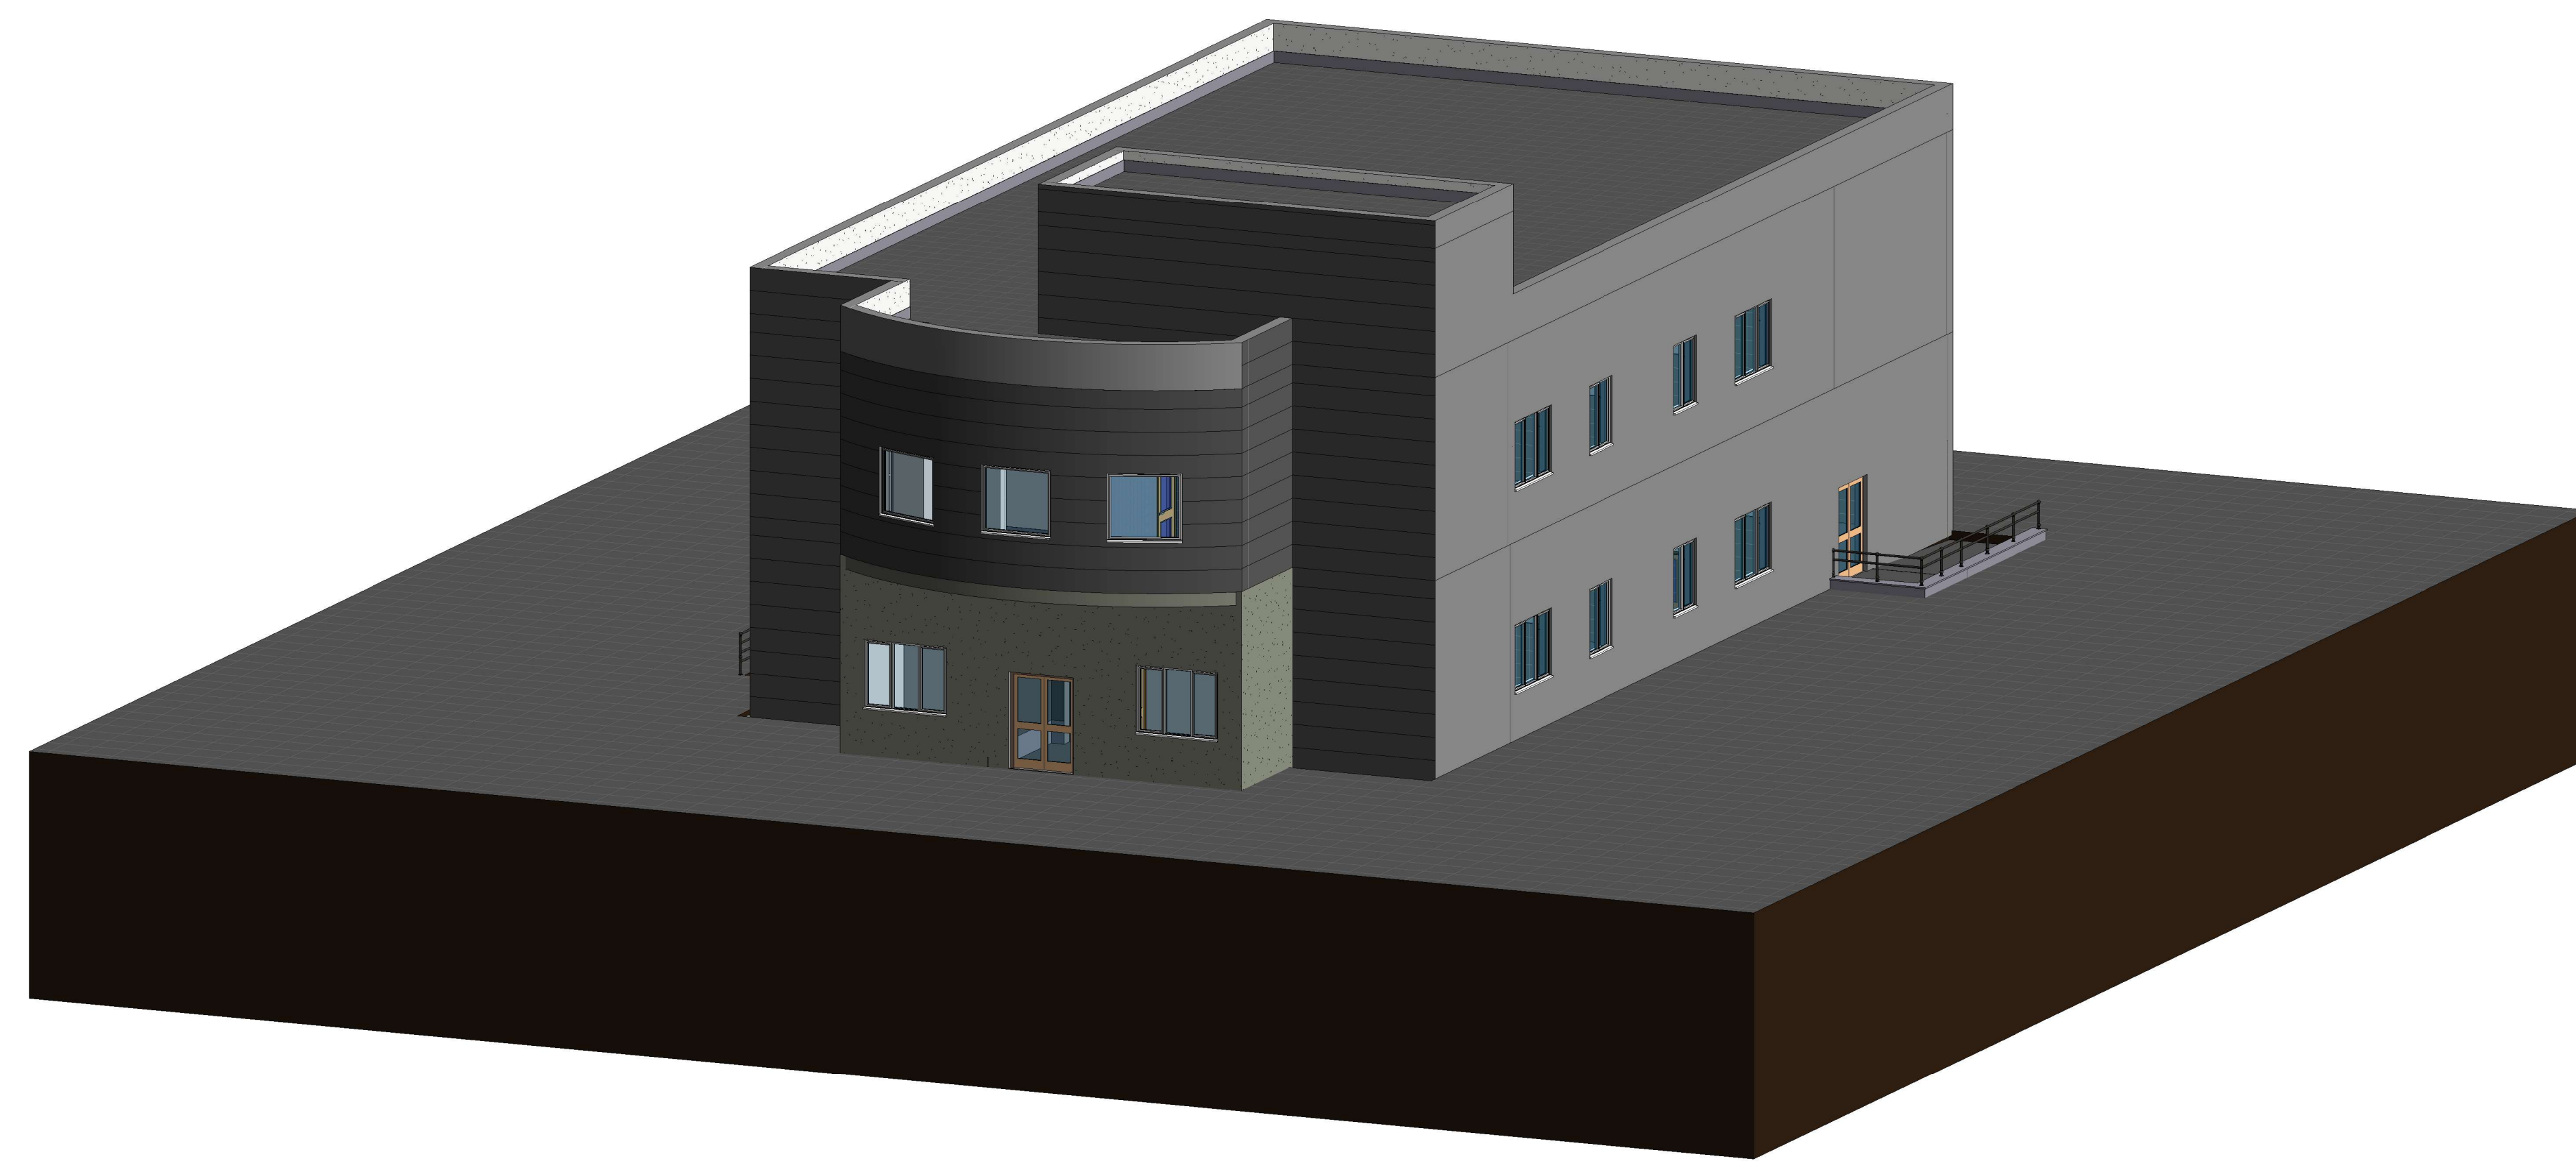

BIM Solutions for Architecture, Structure, Interior
Design, and Scan-to-BIM

GENERAL NOTES:

[illegible]

Concept Institutional
Laboratory Building

3D VIEWS

Project number	0001
----------------	------

Date	Issue Date
------	------------

Drawn by	Author
----------	--------

Checked by	Checker
------------	---------

A110

Scale