

[illegible][illegible]

Efficient Space Planning and Utilization in Hospital Building

BASEMENT FLOOR

Project number	
----------------	--


Date	Issue Date
------	------------

Drawn by	Author
----------	--------

Checked by	Checker
------------	---------

AR-102

Scale	1 : 40
-------	--------

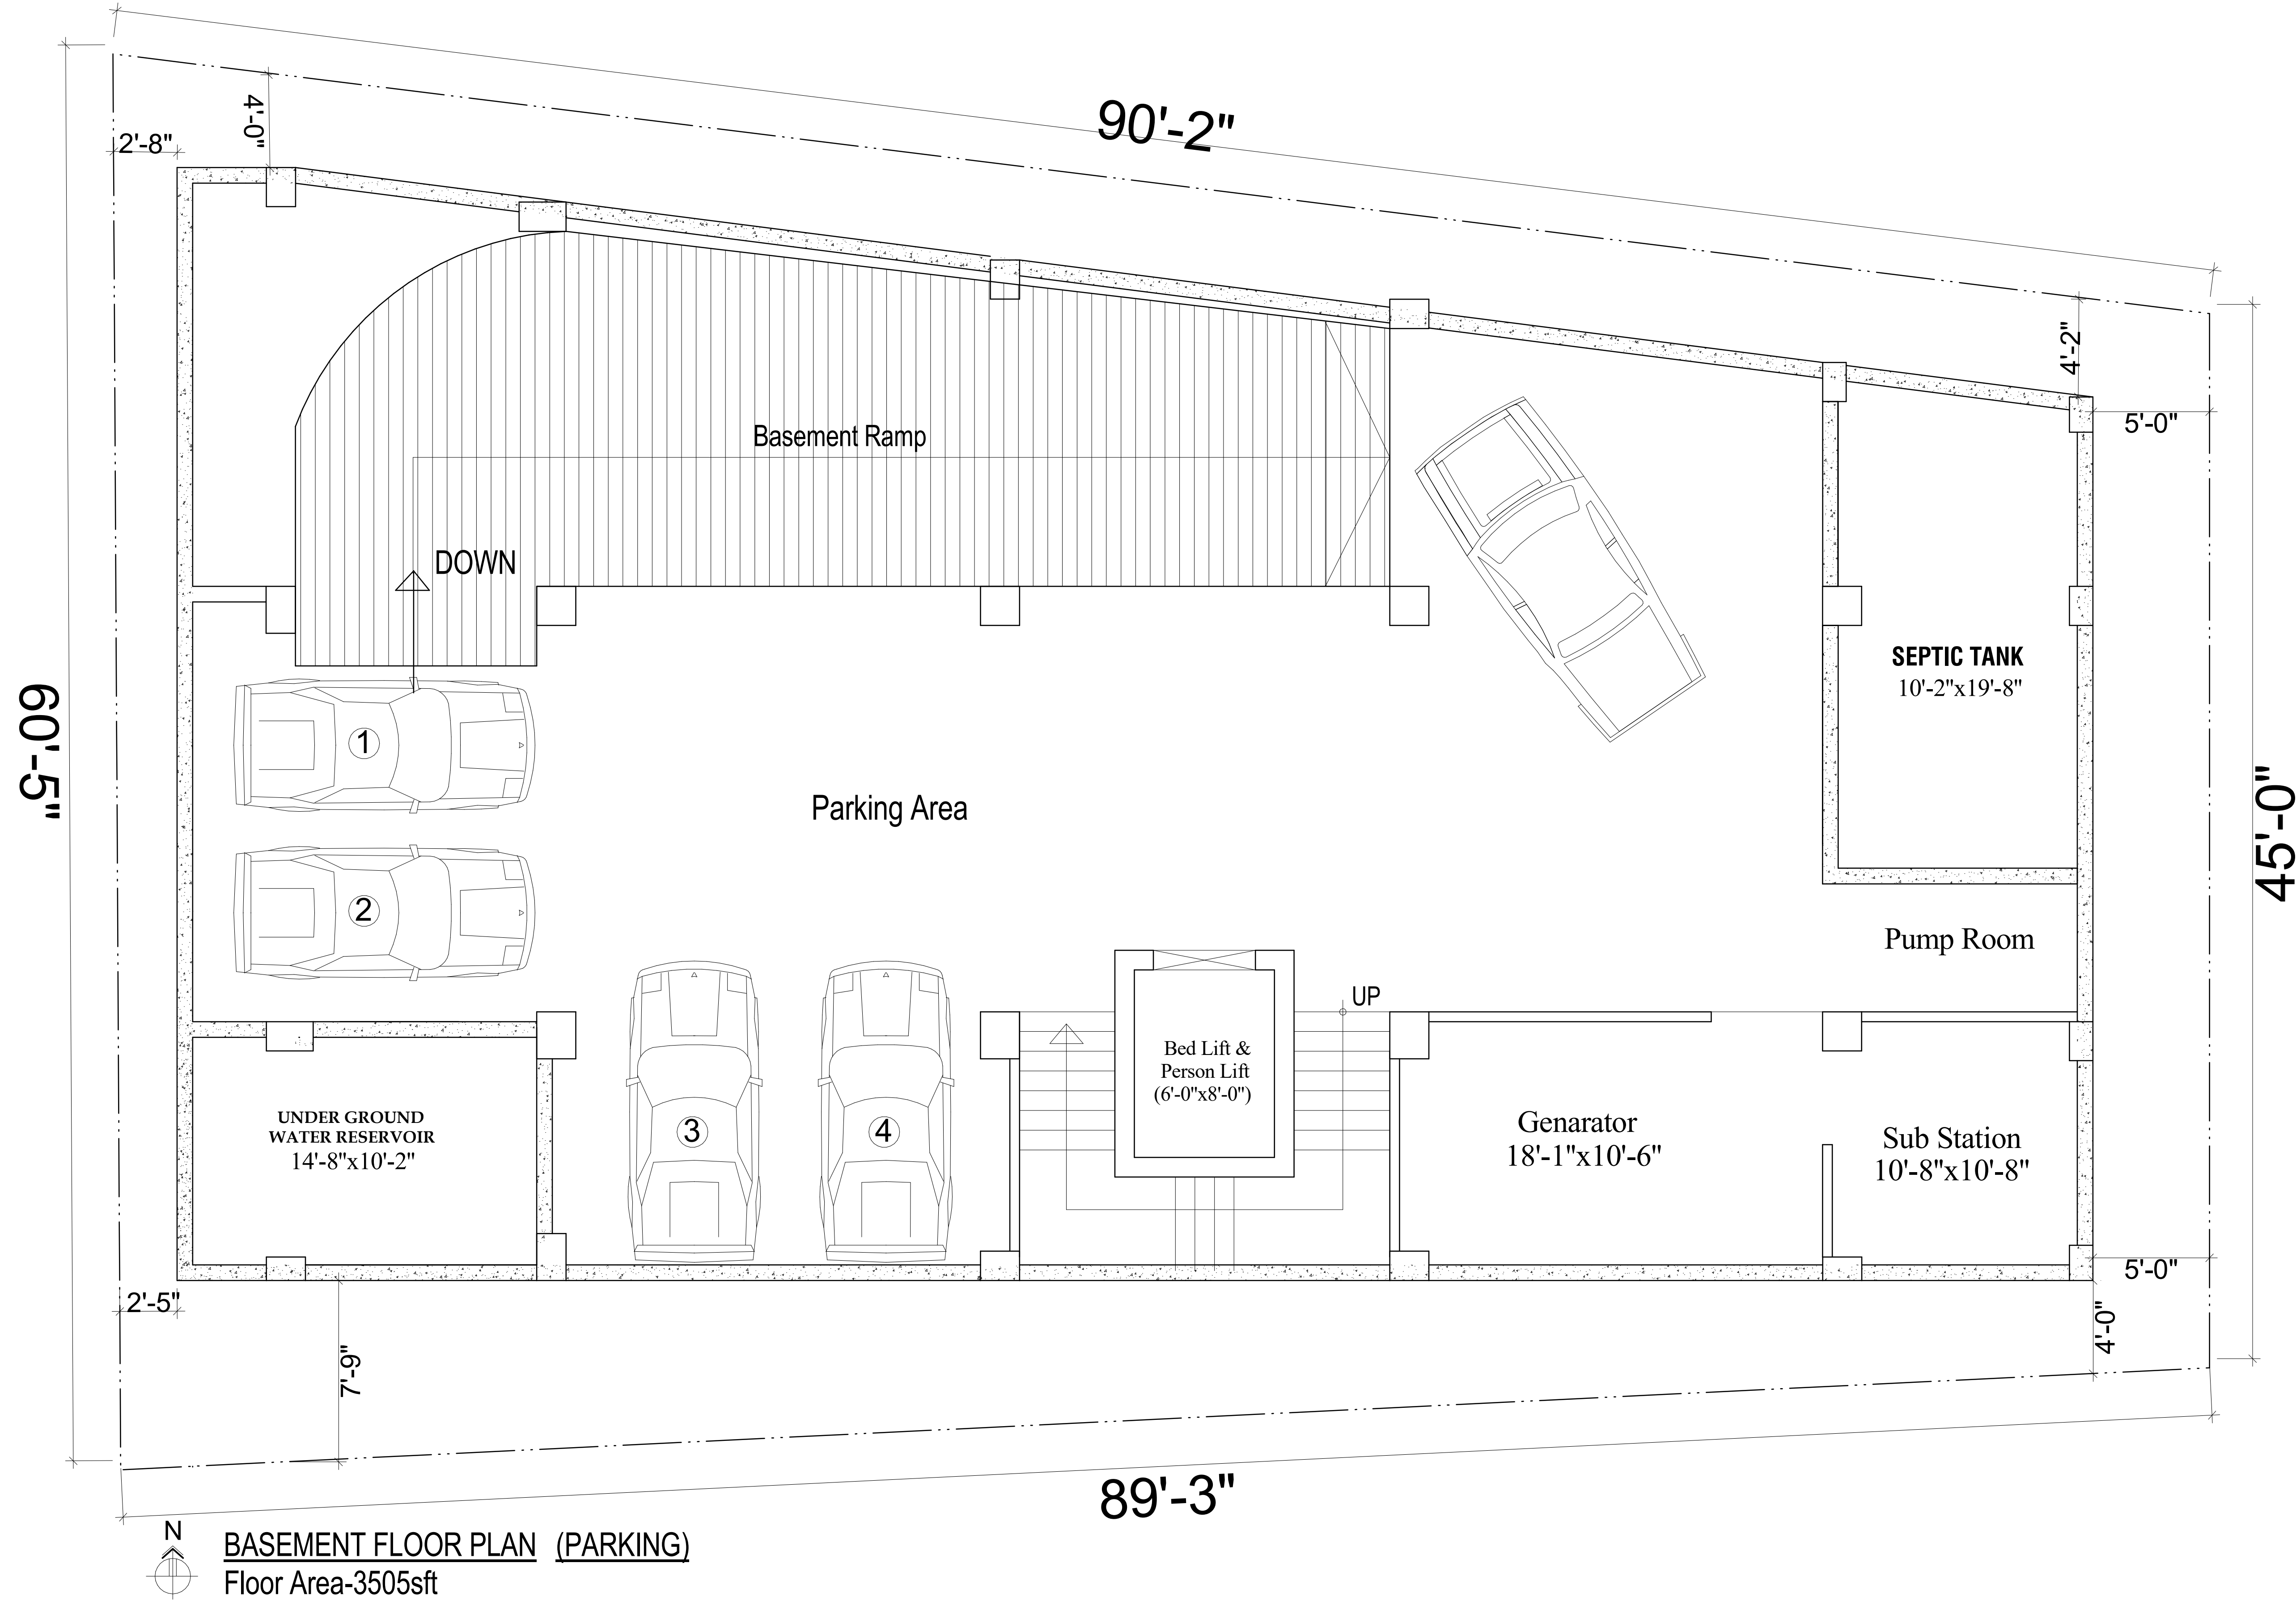

GENERAL NOTES

[illegible]

Efficient Space Planning and Utilization in Hospital Building

GROUND FLOOR

Project number:

Date _____

Issue Date

Drawn by

Author


Checked by _____

Checker

AR-103

Scot

1. 10

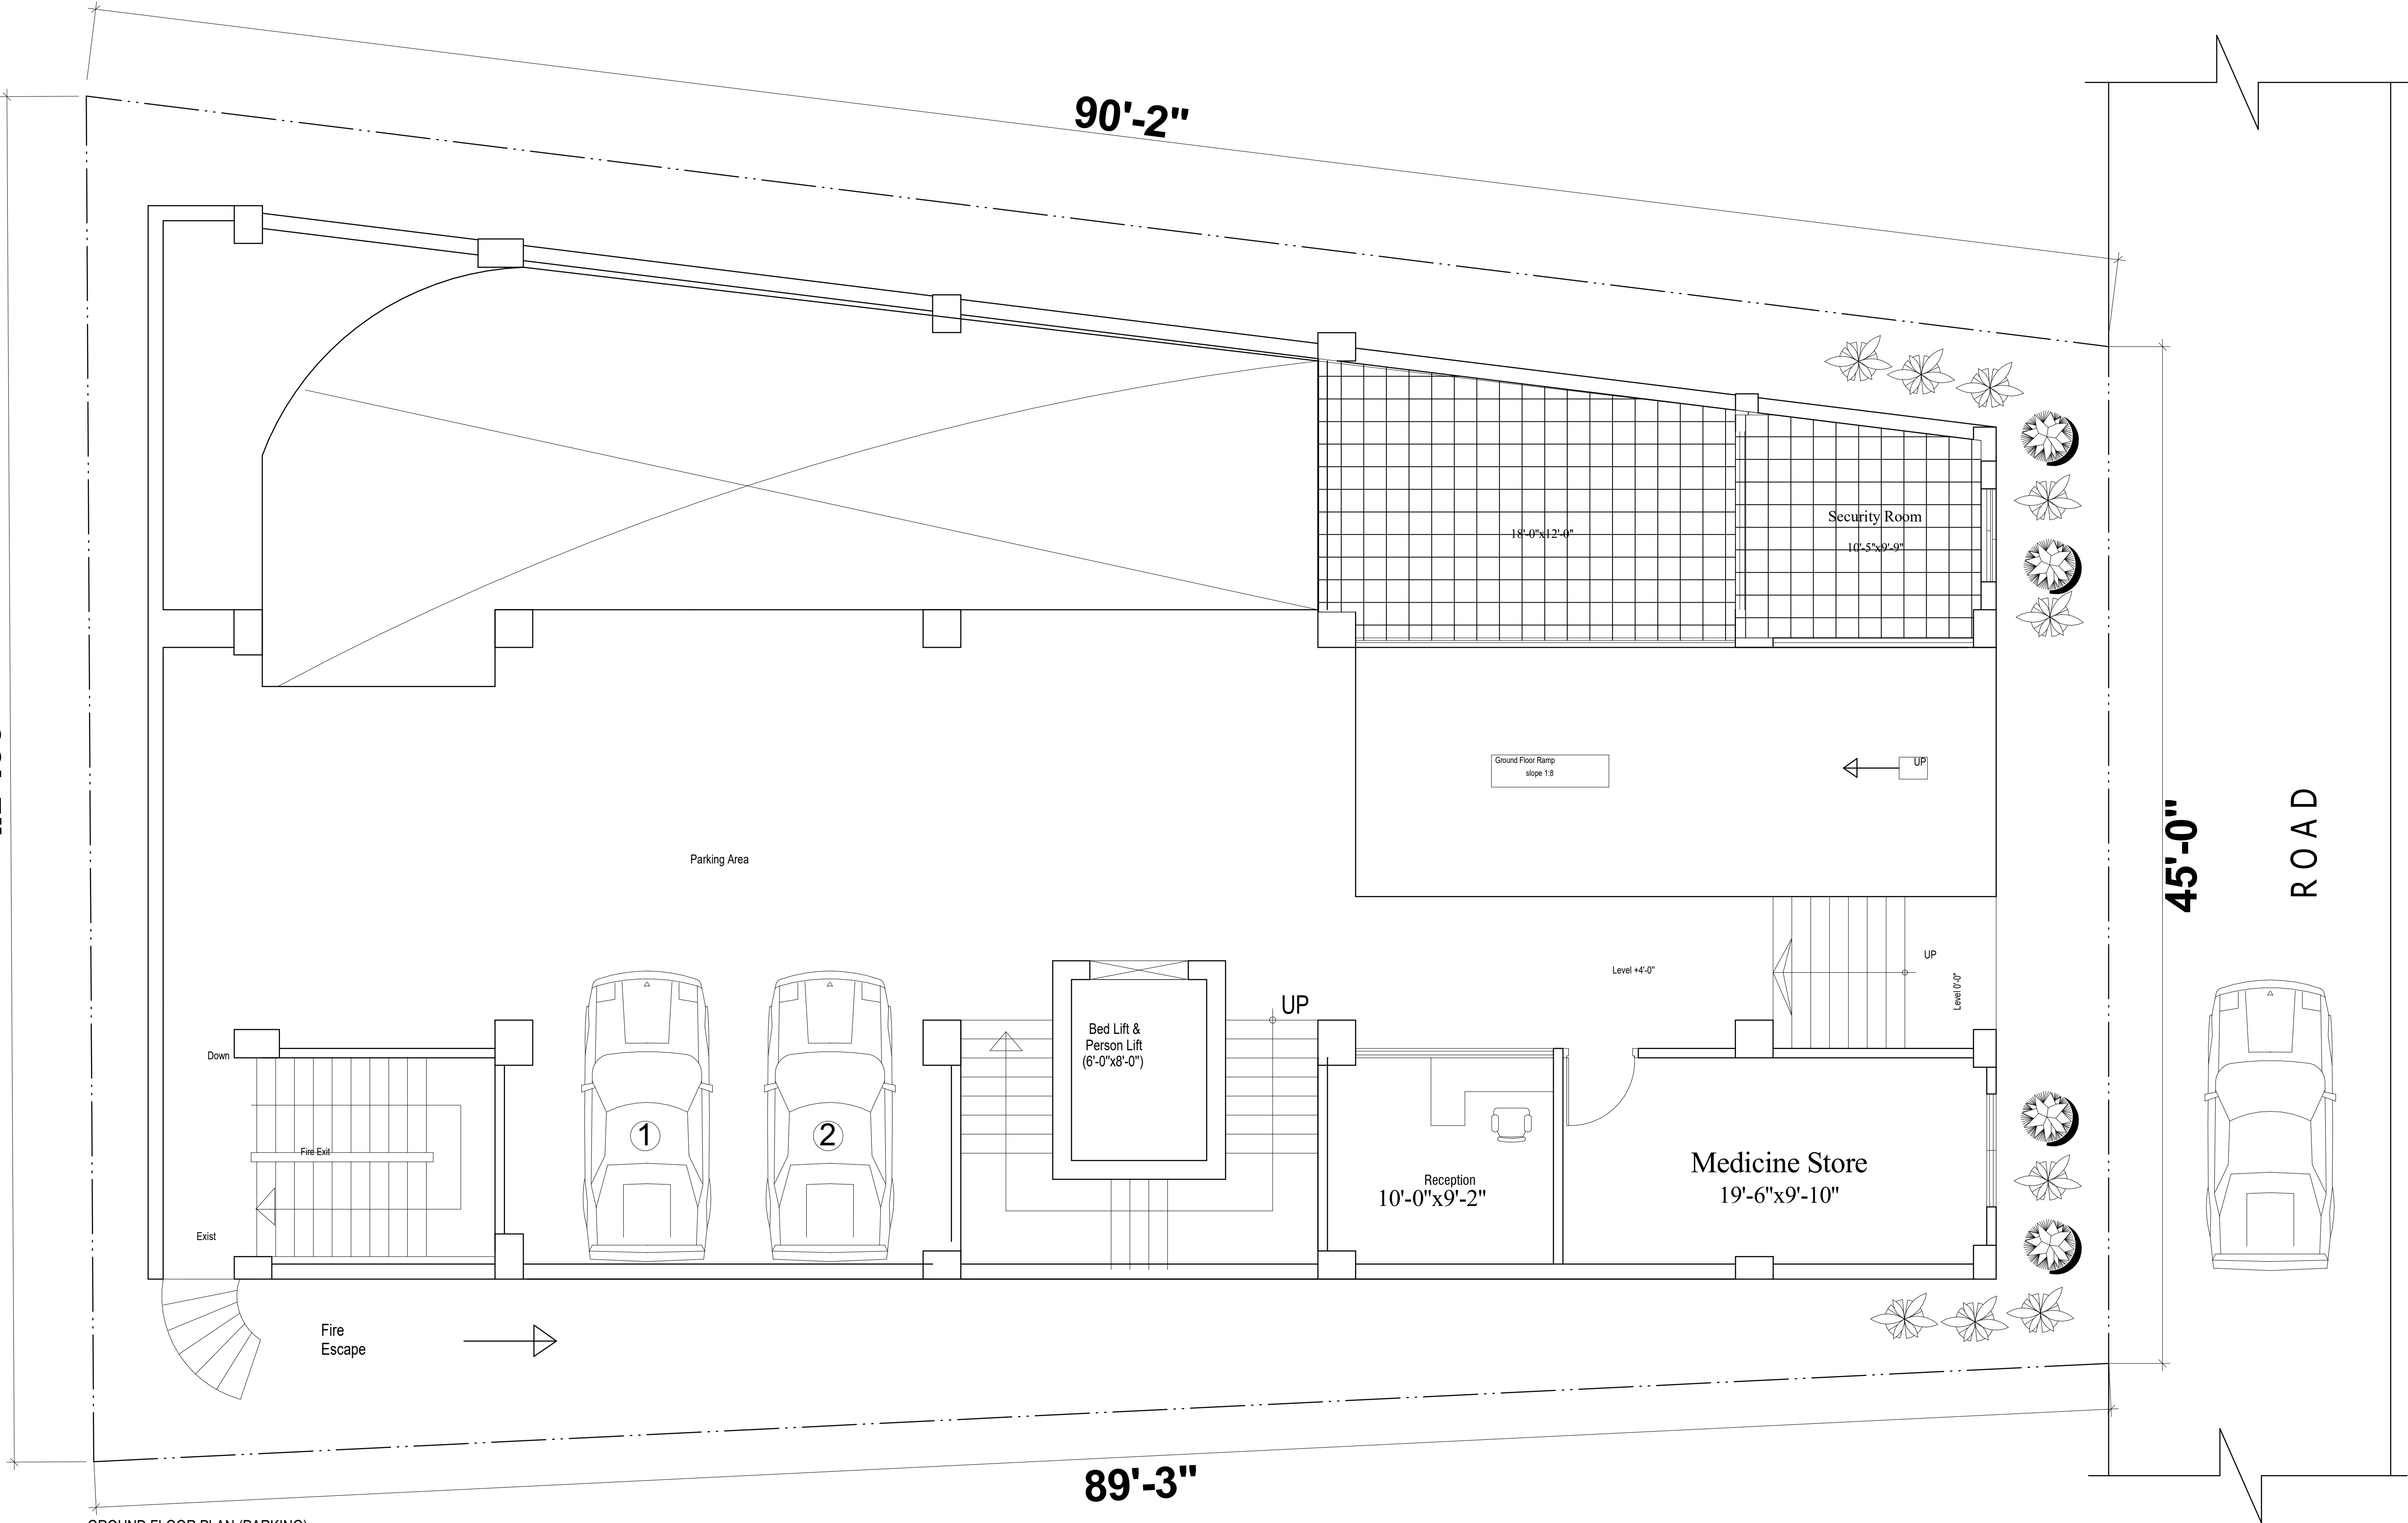

GROUND FLOOR PLAN (PARKING)

Floor Area-3505sf


GENERAL NOTES:	

[illegible]

Efficient Space Planning and Utilization in Hospital Building
1ST FLOOR

Project number	
Date	Issue Date
Drawn by	Author
Checked by	Checker

1 : 40

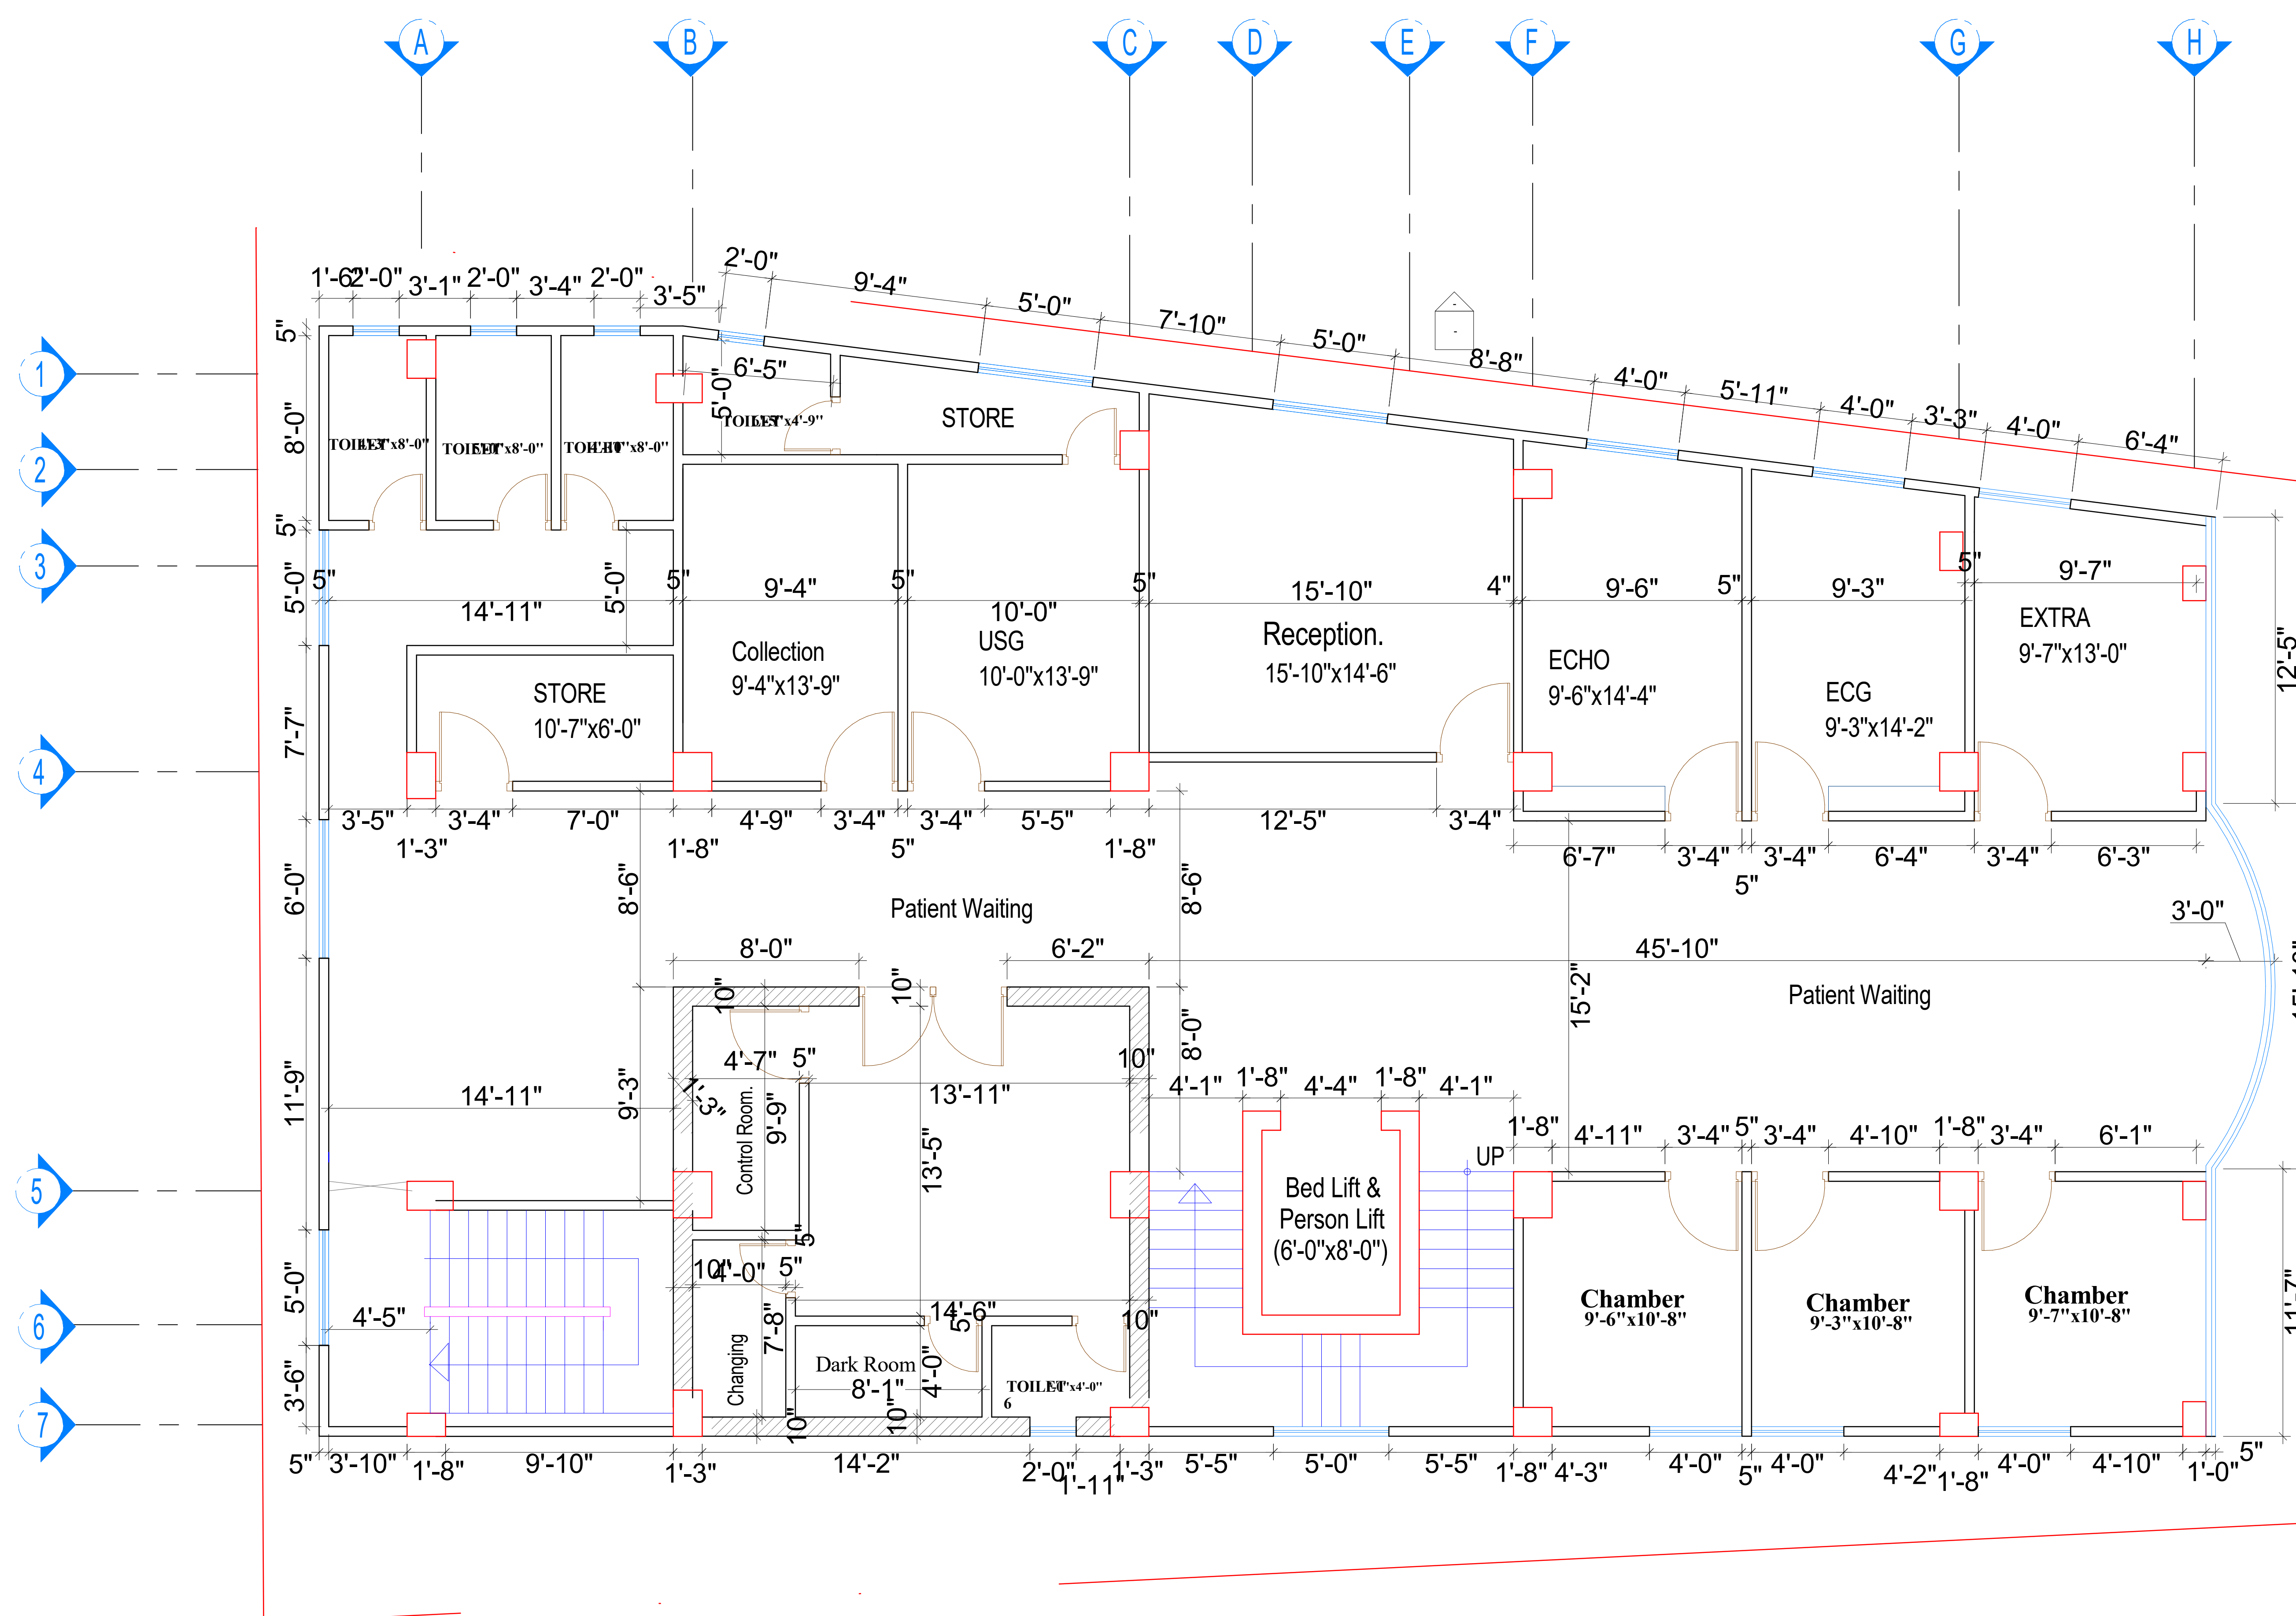


[illegible]

2ND FLOOR

AR-105

1 : 40

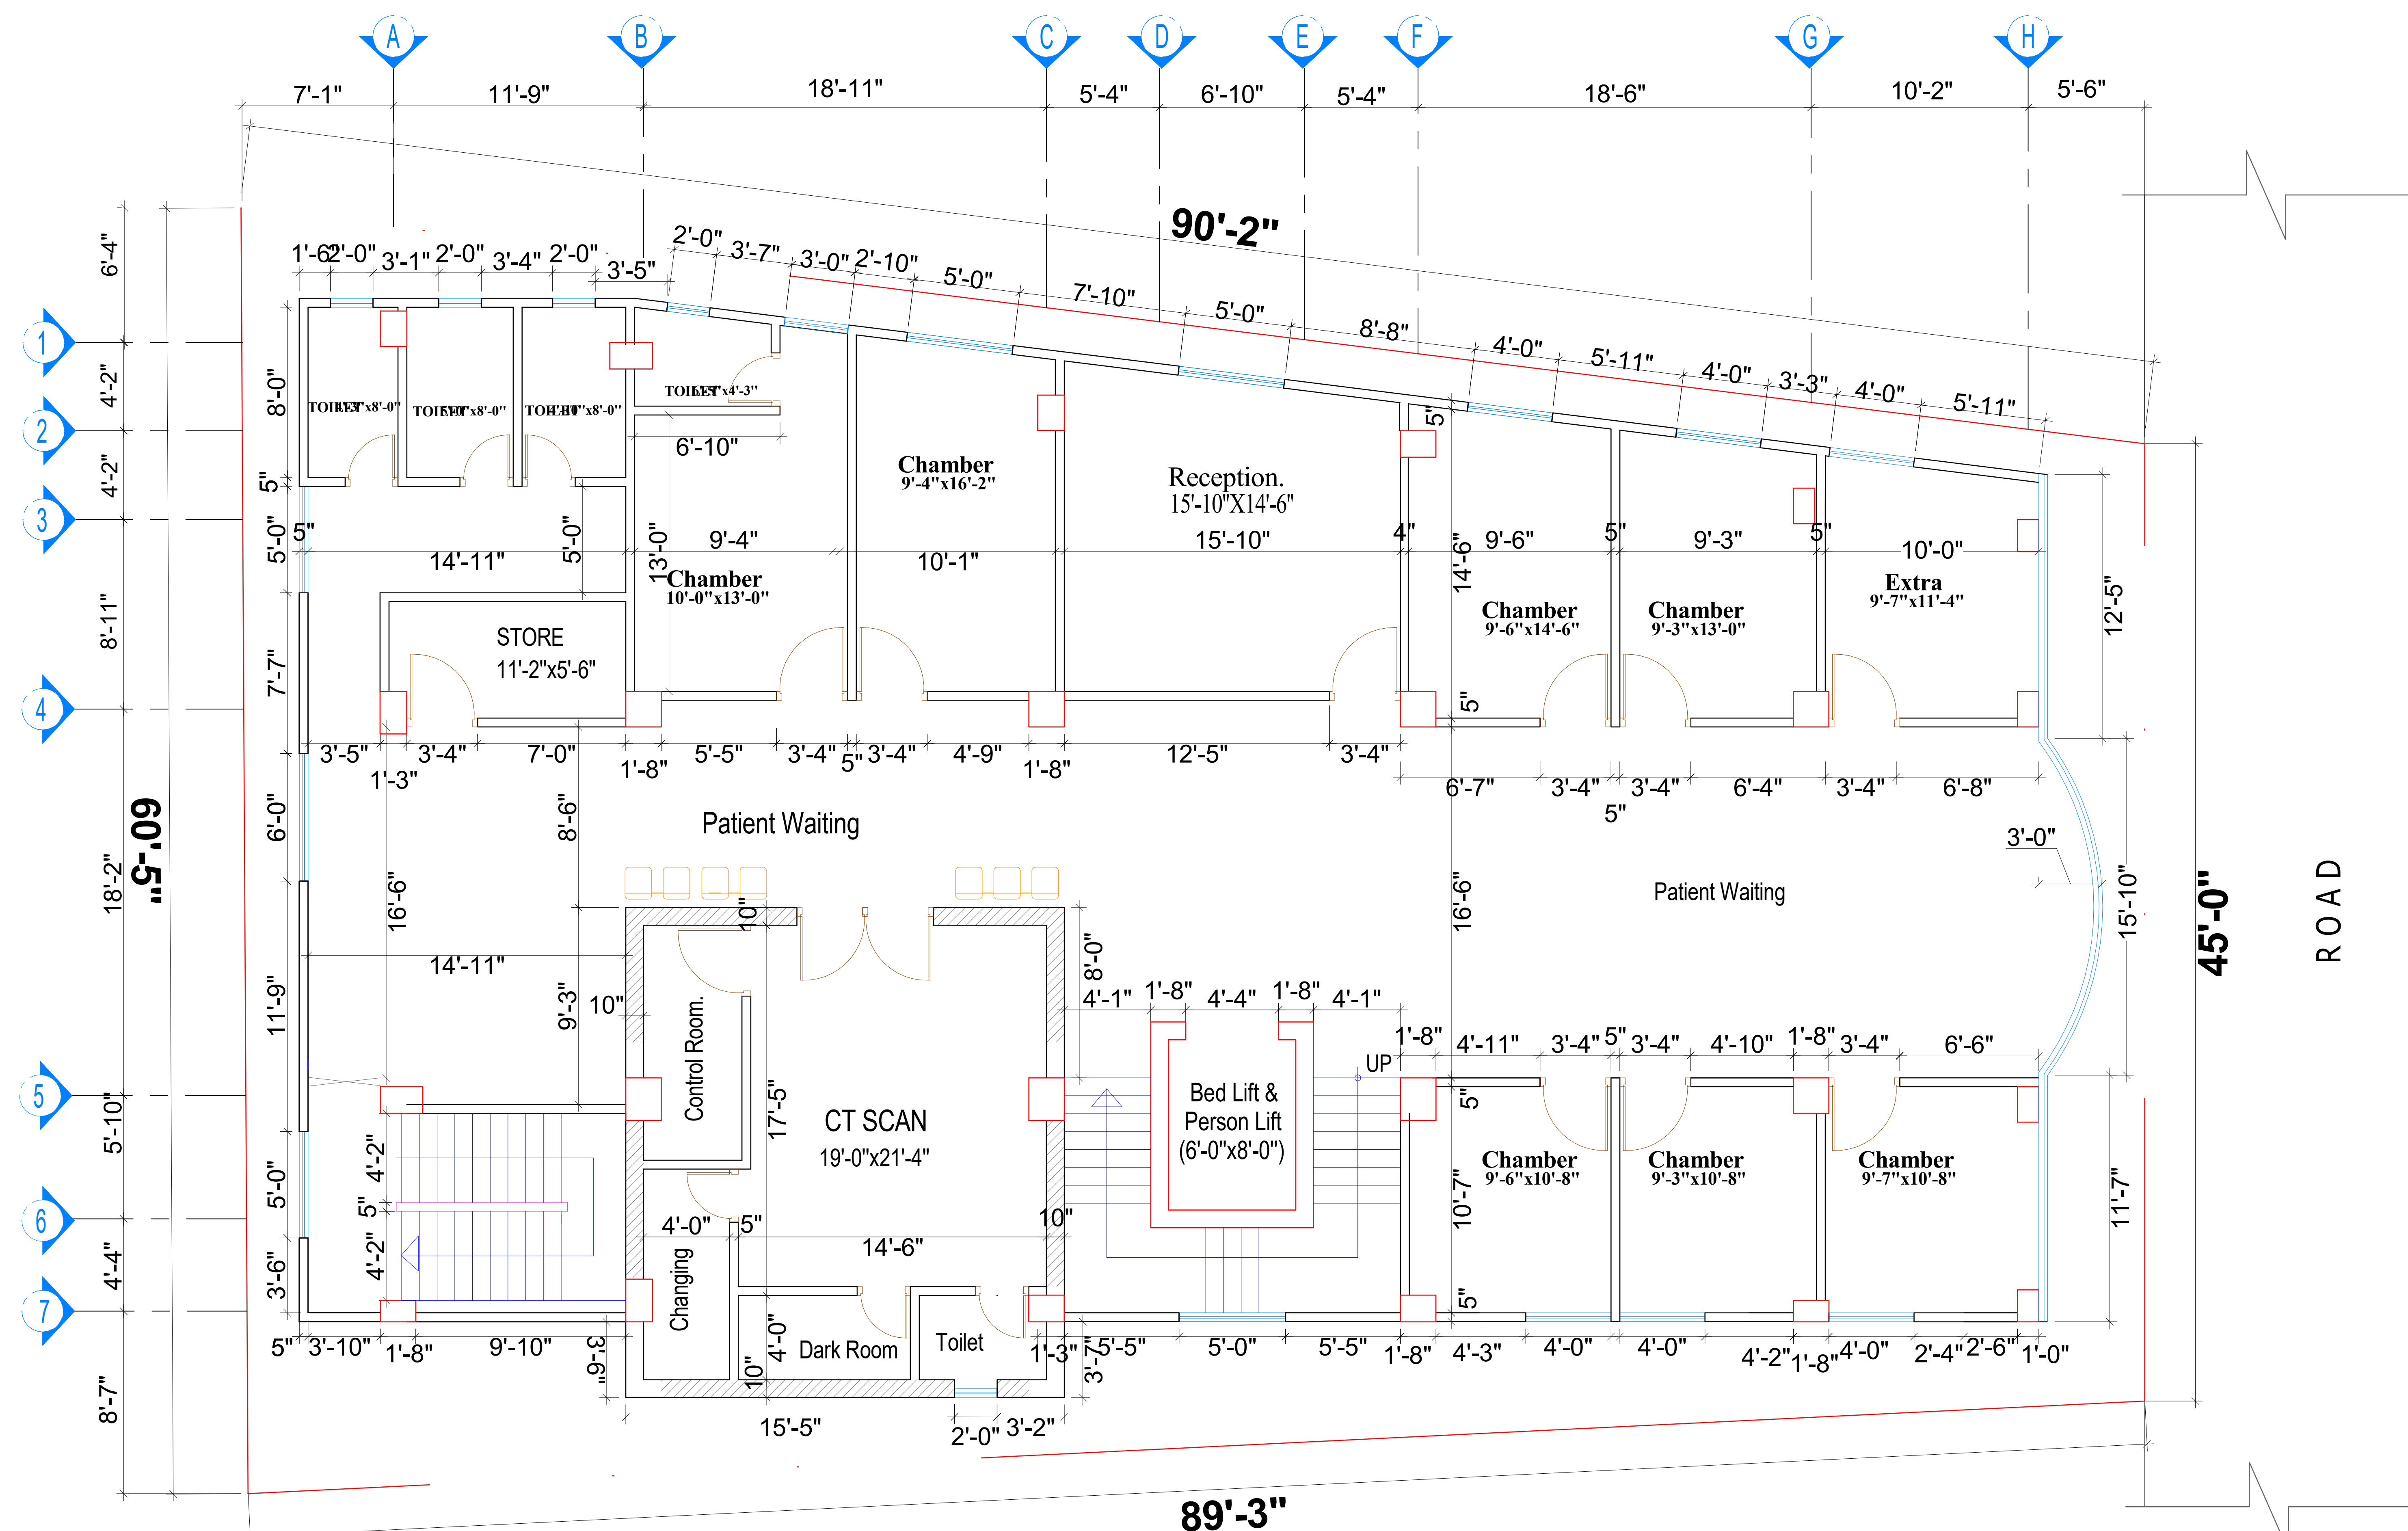

2ND FLOOR PLAN (CONSULTATION+CHAMBER)
Floor Area-3658sft

GENERAL NOTES:	


[illegible]


Efficient Space Planning and Utilization in Hospital Building
4TH FLOOR

Project number	
Date	Issue Date
Drawn by	Author
Checked by	Checker

A technical drawing of a rectangular object, labeled AR-107, shown at a scale of 1:40. The object is a simple rectangle with a horizontal top edge and a vertical right edge. The drawing is presented in a perspective view, with the top edge receding into the distance. The label 'AR-107' is centered above the object, and the scale '1:40' is indicated in the bottom right corner.

19-05-2026 05:45:48

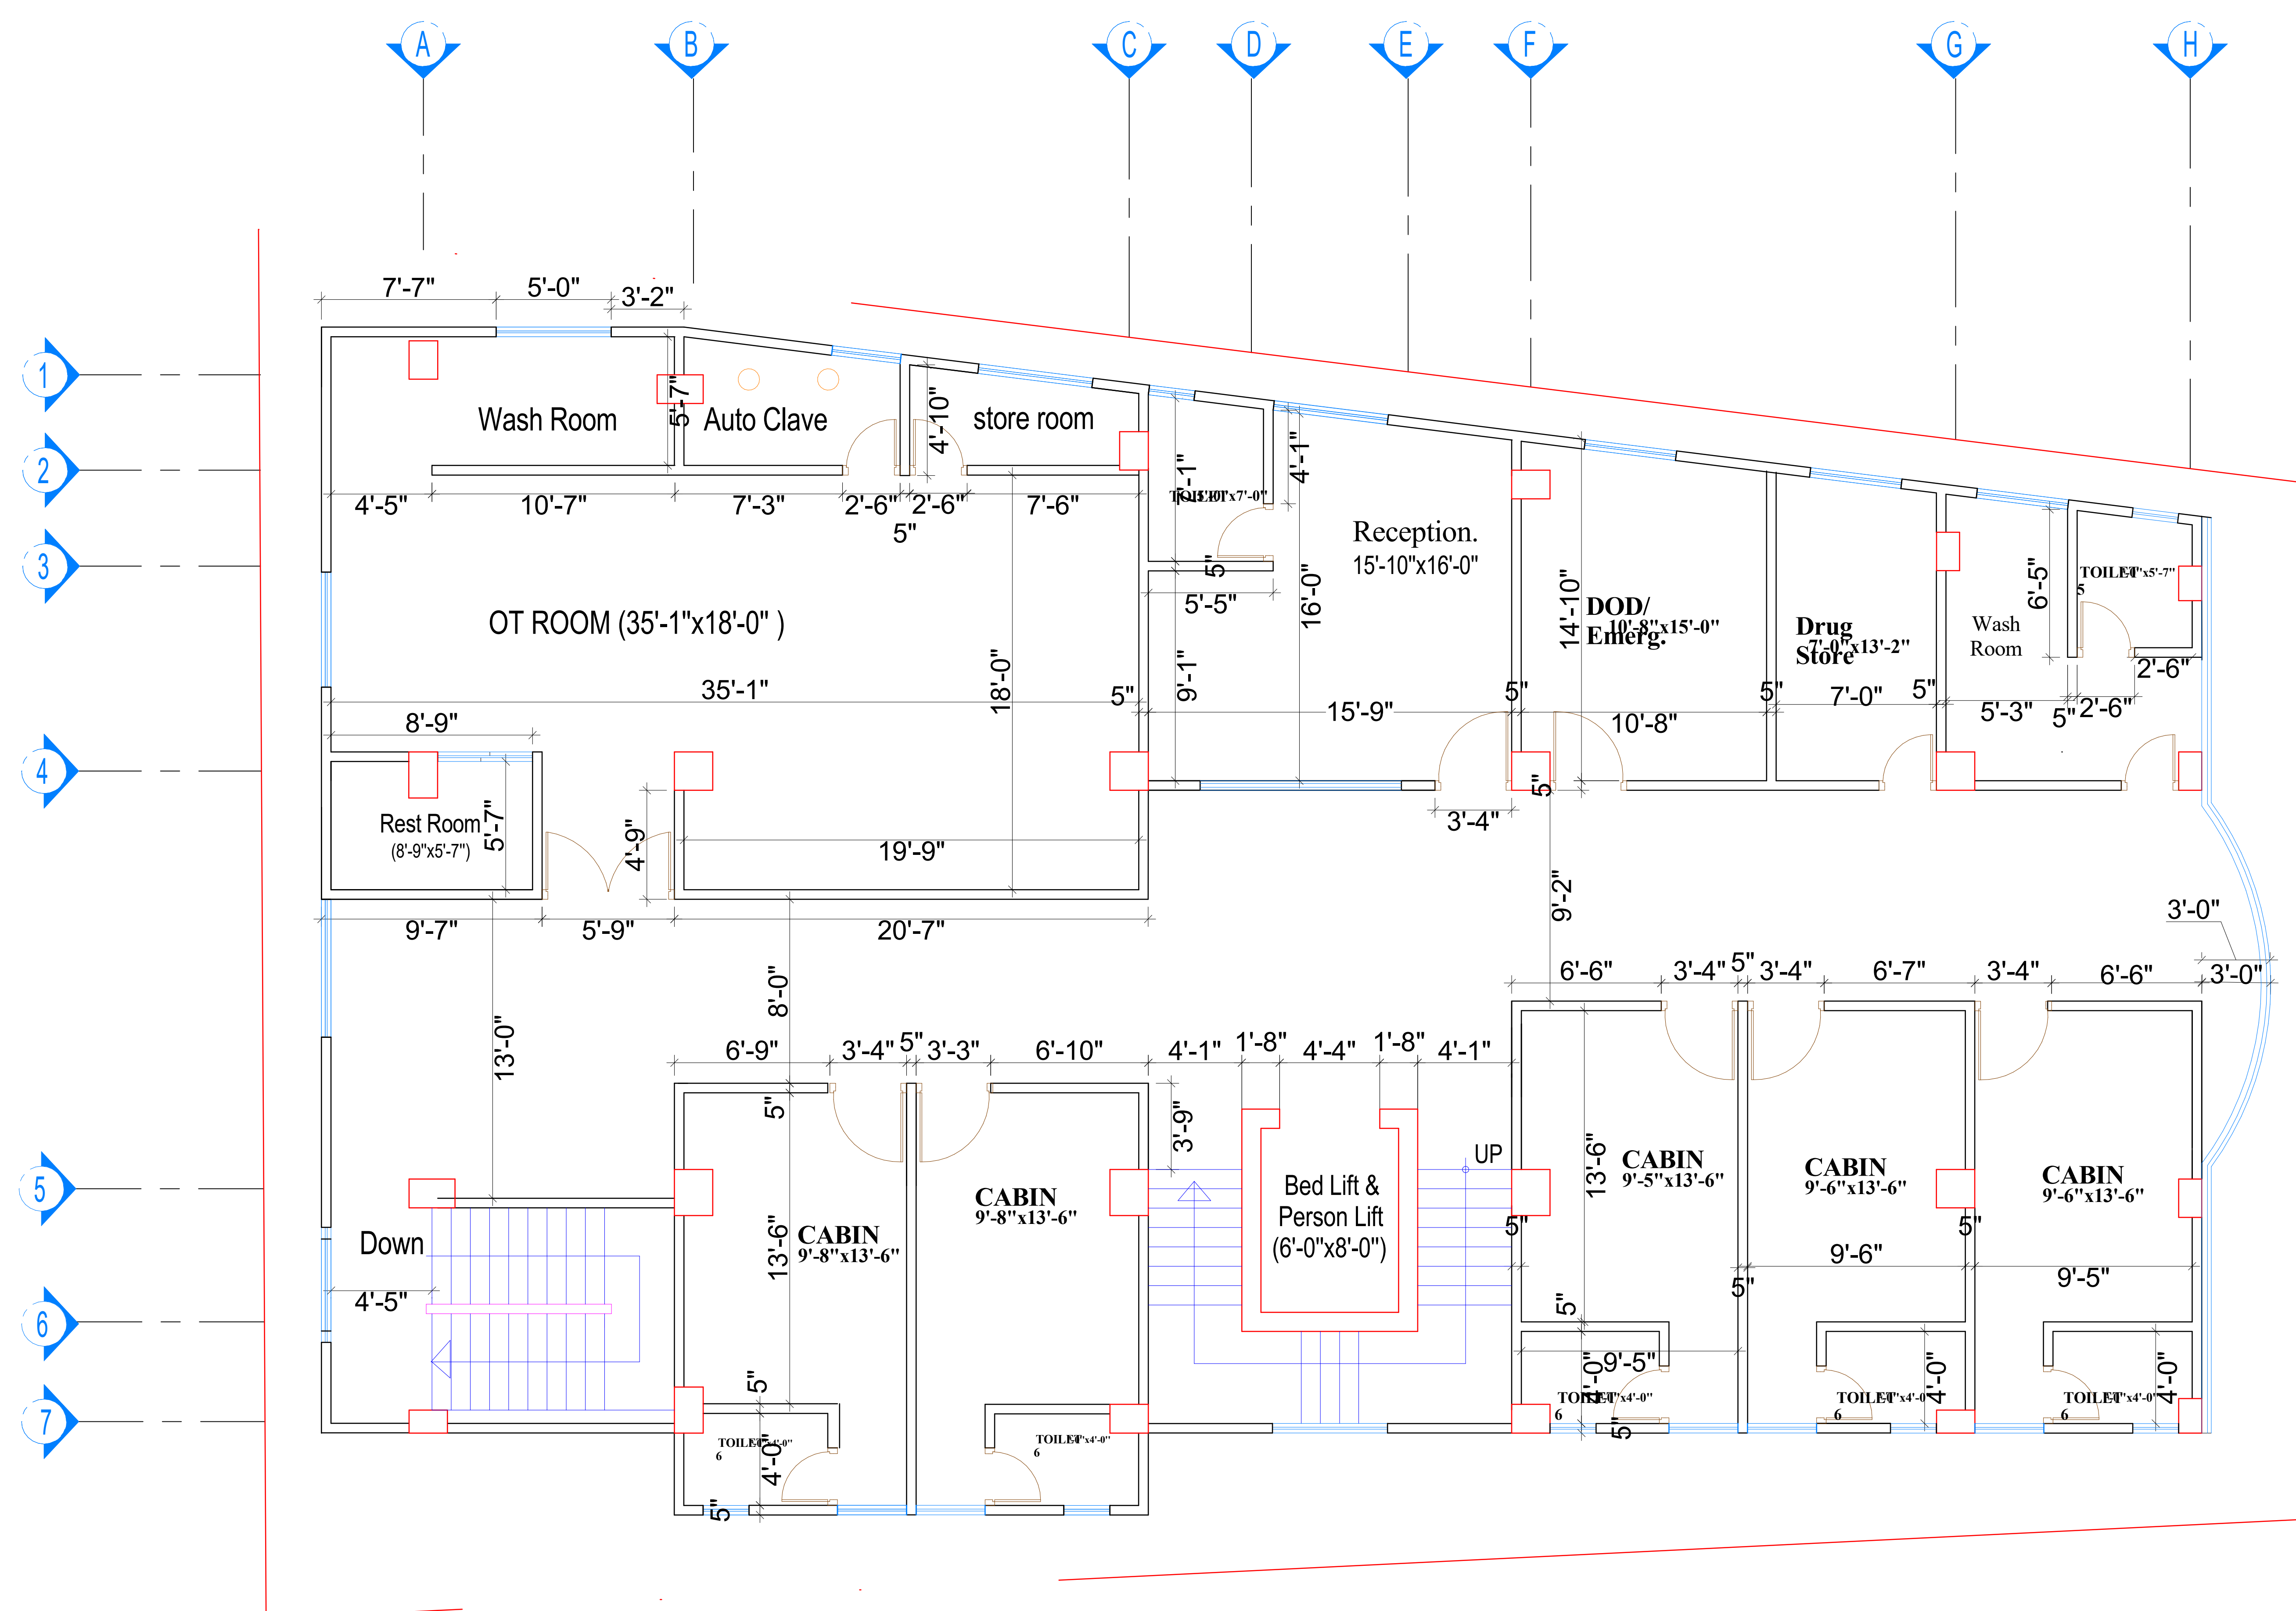

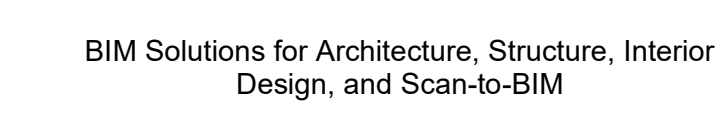[illegible]

5TH FLOOR

Project number

Date

Issue Date

Drawn by

Author

Checked by	
------------	--

Checker

AR-108

Scale

1 : 40


[illegible]

6TH FLOOR

Project number	
Date	Issue Date
Drawn by	Author
Checked by	Checker

AR-109

Scale	1 : 40
-------	--------

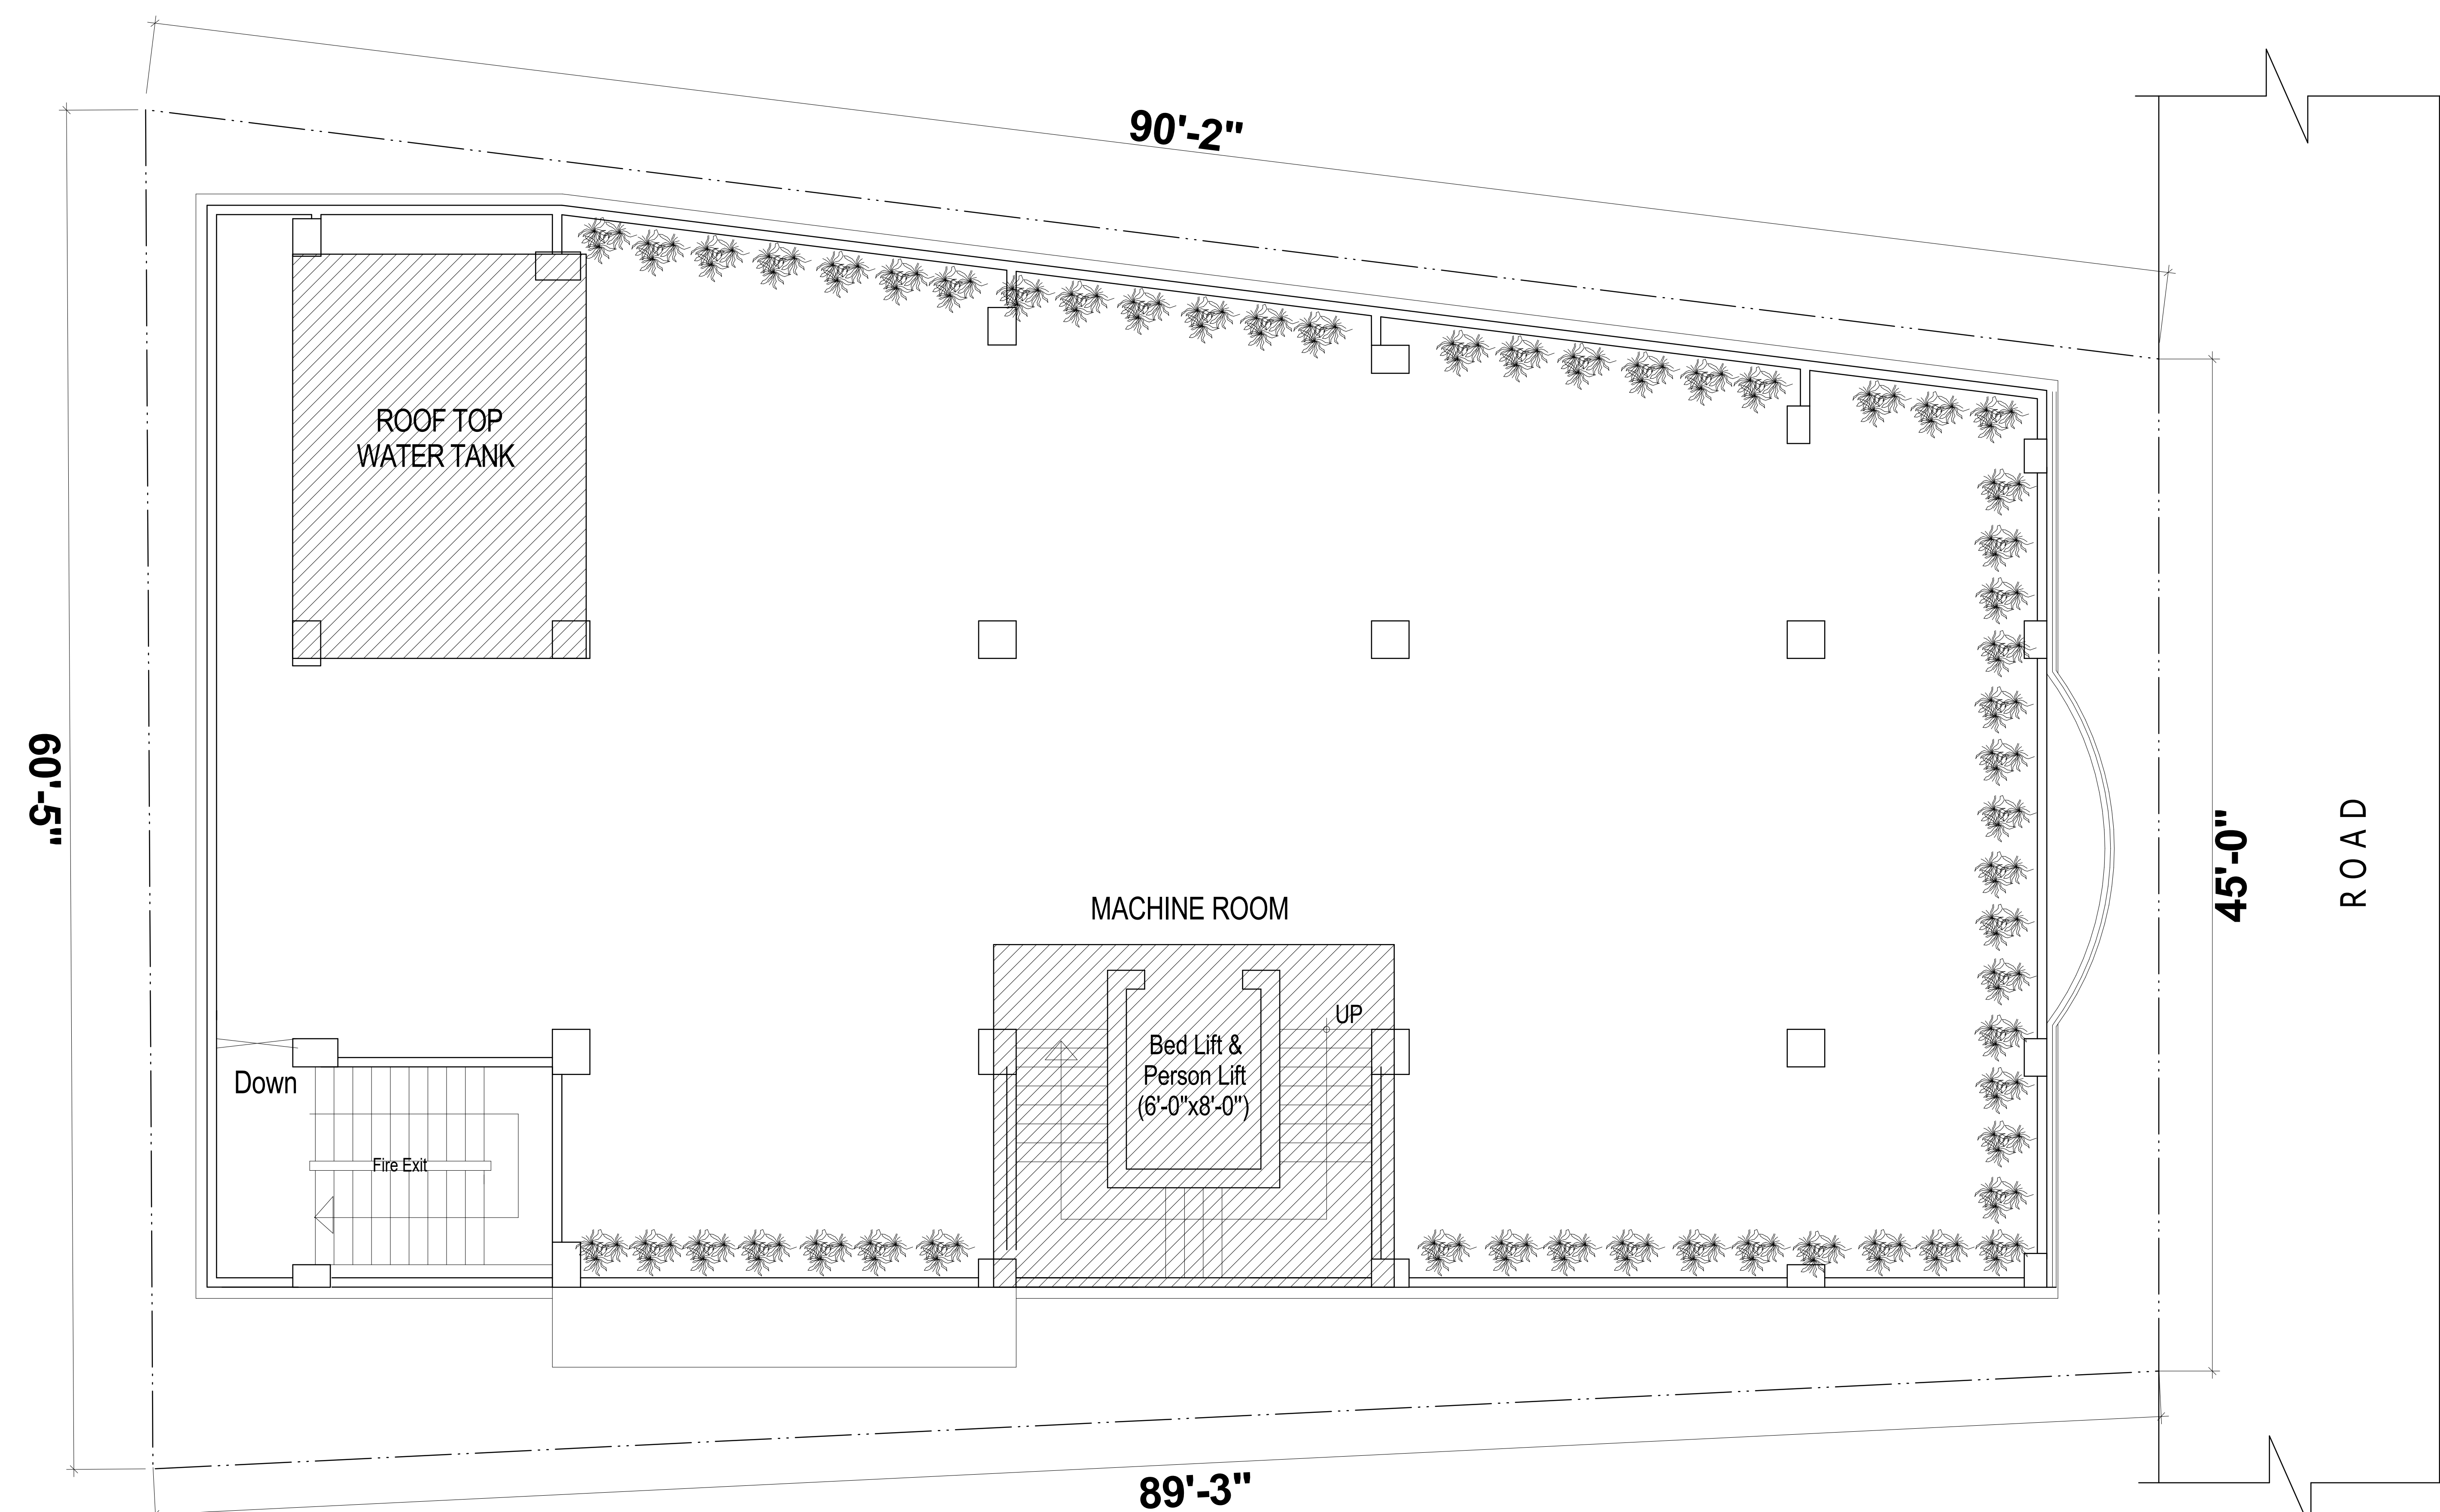

ROOF PLAN
Floor Area-3785sft

Efficient Space Planning and Utilization in Hospital Building

ROOF FLOOR

Project number

Date

Issue Date

Drawn by

Author

Checked by	
------------	--

Checker

AR-110


	Scale
--	-------

1 : 40





Scale	1 : 40
-------	--------

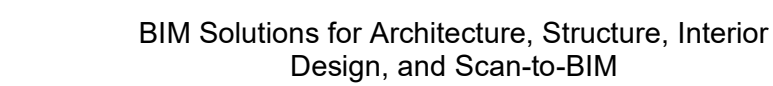

GENERAL NOTES:

[illegible]

Efficient Space Planning and Utilization in Hospital Building

NORTH ELEVATION

Project number

Date _____

Issue Date

Drawn by

Author

Checked by

Checker

AR-113

Scale

1 : 40





GENERAL NOTES:

[illegible]

Efficient Space Planning and Utilization in Hospital Building

SECTION-Y

Project number

Date

Issue Date	
------------	--

Drawn by

Author

Checked by

Checker

AR-115

Scale

1 : 40

[illegible][illegible]

Efficient Space Planning and Utilization in Hospital Building

3D VIEW

Project number	
Date	Issue Date
Drawn by	Author
Checked by	Checker

AR-116

Scale



